



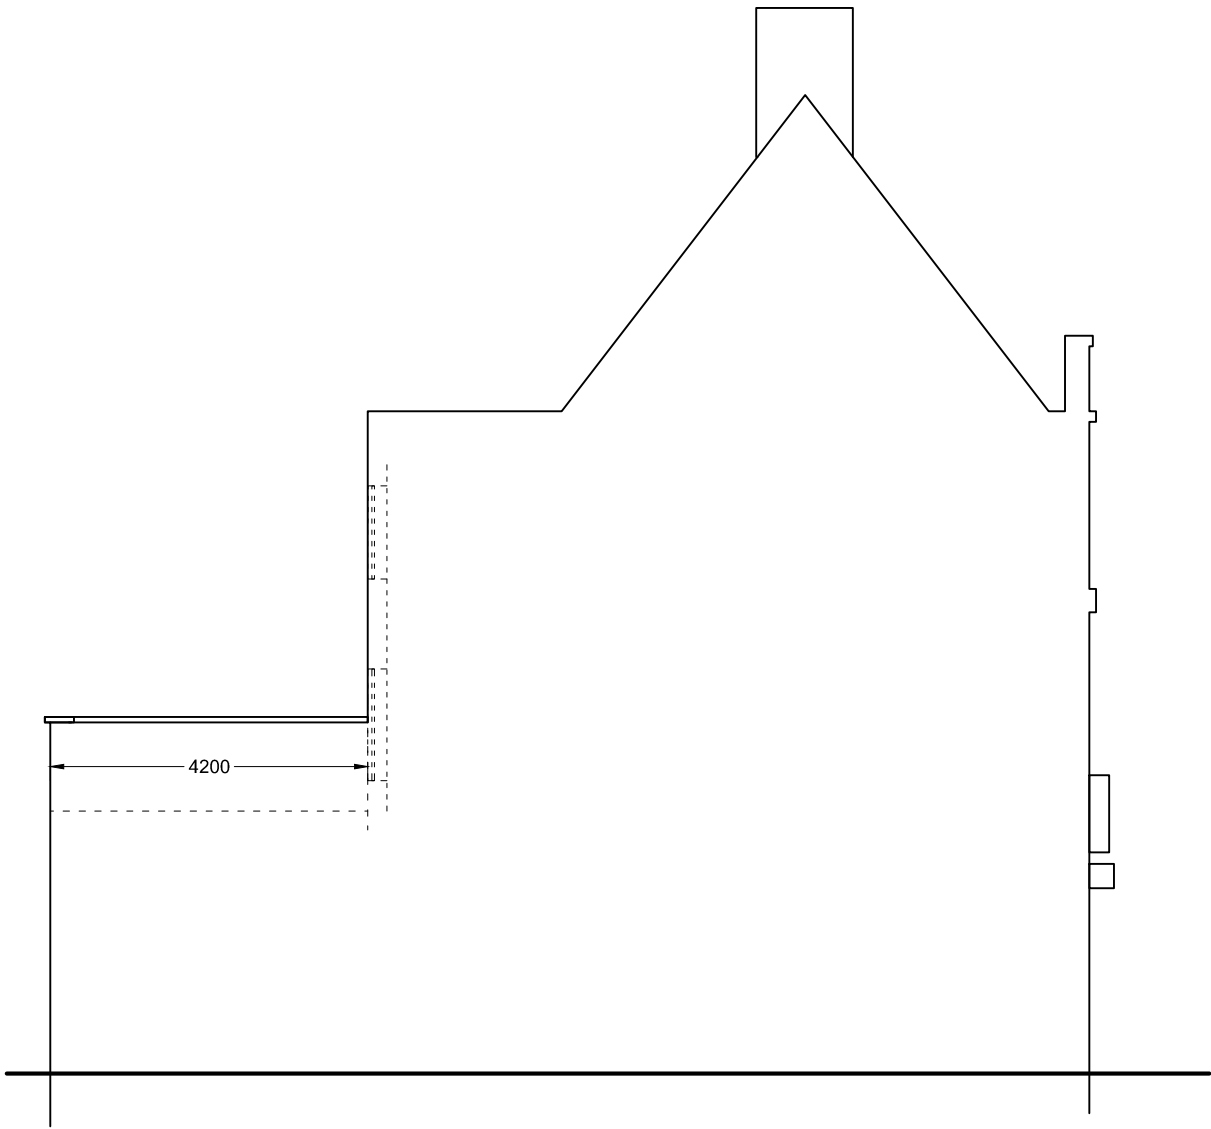

EXISTING SIDE ELEVATION
SCALE 1:100

PROPOSED
VENTILATION SYSTEM'S
TERMINAL .

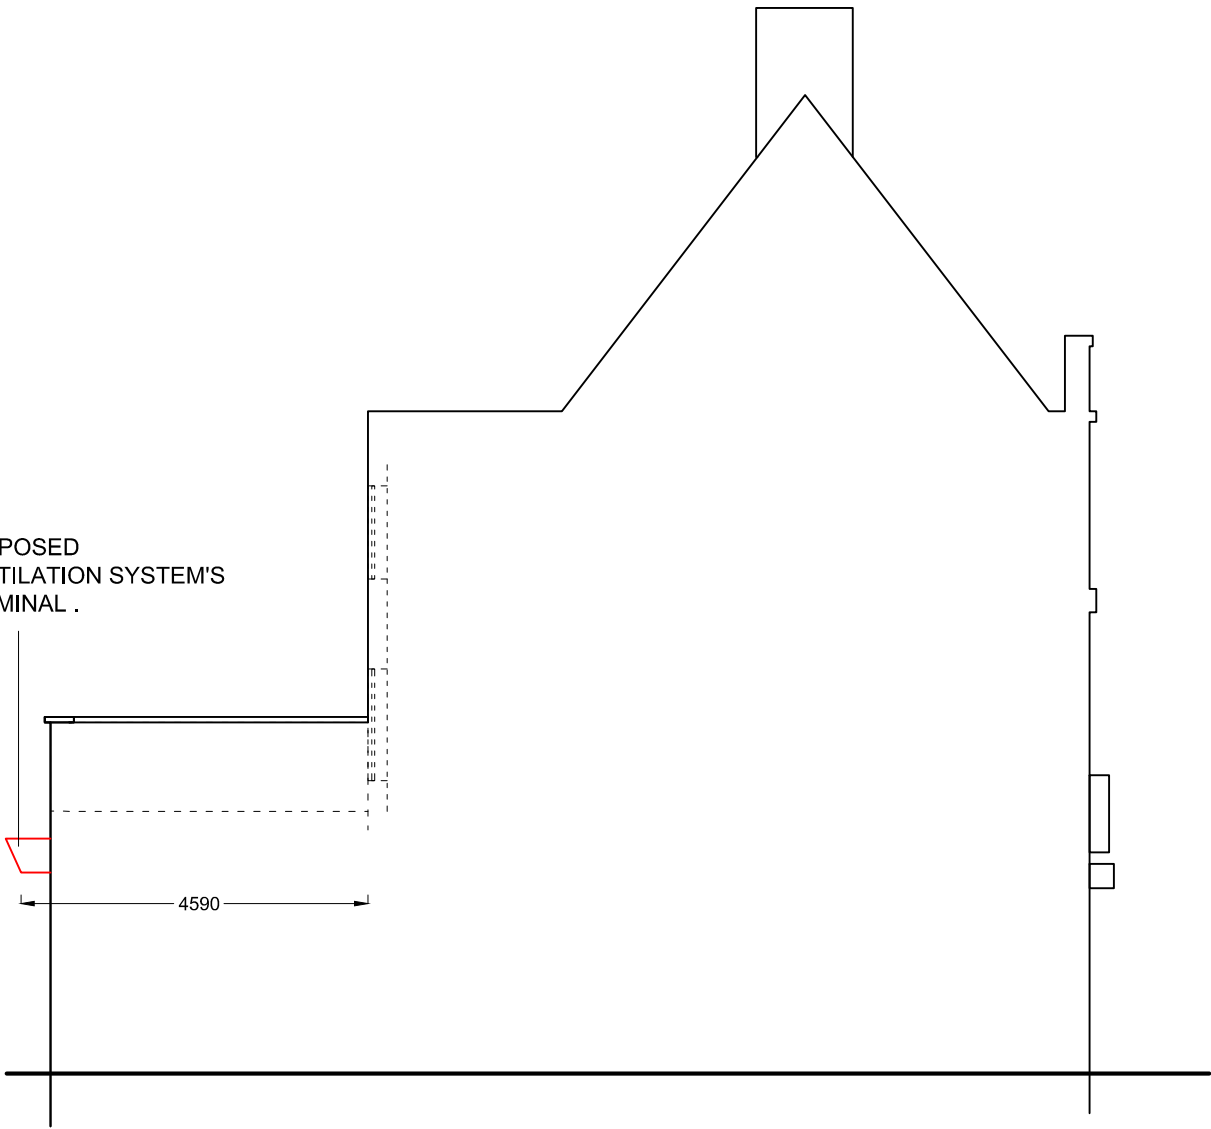

PROPOSED SIDE ELEVATION
SCALE 1:100

Rev.No	DATE	REV. NOTE
CAD REF		

RE-SUBMISSION:

FURTHER CLARIFIED ON
SIDE ELEVATIONS, THAT
THE LOCATION OF THE
PROPOSED HORIZONTAL FLUE
/THE TERMINAL DISCHARGE
POINT, TO THE NEAREST
SENSITIVE NEIGHBOURING
RECEPTORS, IS MORE THAN 4
METRES AWAY

Project Title		
Change of use of an existing Shop		
Layout Name		
SIDE ELEVATIONS		
Client	Mr. Muhammad Babar	
Site	3 Byron Parade,Uxbridge Rd, UB10 0LZ.	
Drawn By		Designed By
LT		SA
Drawing No		Revision No
3BP/002		00
Compass	Date	Scale
	10-03-2021	1:100
	Project No	Sheet No
		-
HEAD OFFICE : S A Design & Management saud_ahmad67@outlook.com Phone : 0044 7930880404		
THIS DRAWING IS A COPYRIGHT OF S A DESIGN & MANAGEMENT LTD AND MUST NOT BE DUPLICATED OR REPRODUCED WITHOUT PERMISSION FROM THE COMPANY.		