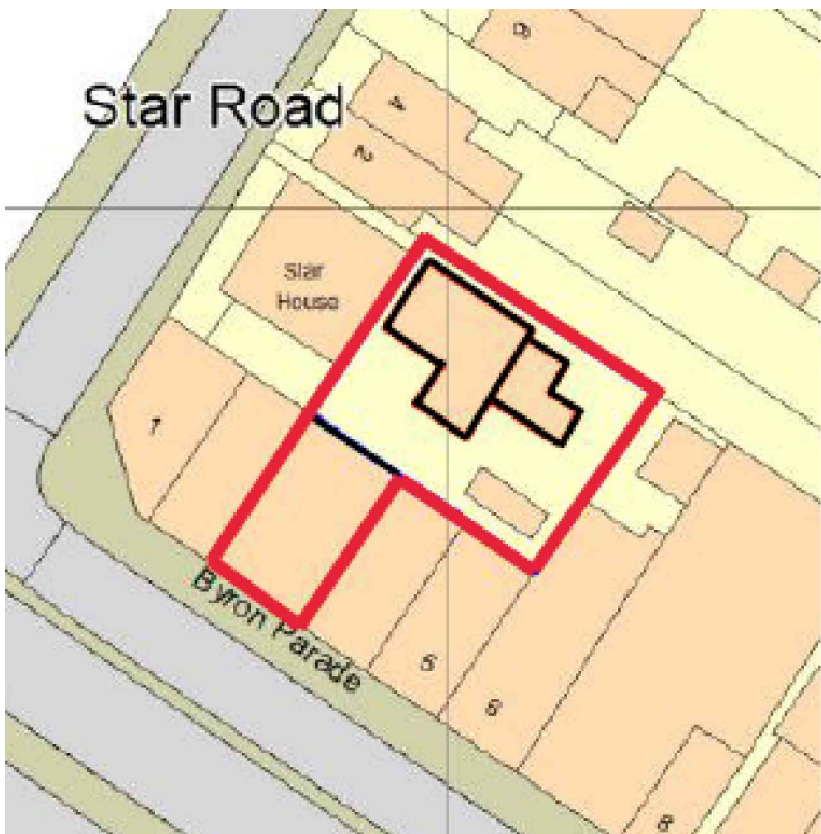


BLOCK PLAN
SCALE 1:500

SITE LOCATION PLAN
SCALE 1:1250

Rev.No	DATE	REV. NOTE
CAD REF		

RE-SUBMISSION:

FURTHER CLARIFIED ON SIDE ELEVATIONS, THAT THE LOCATION OF THE PROPOSED HORIZONTAL FLUE /THE TERMINAL DISCHARGE POINT, TO THE NEAREST SENSITIVE NEIGHBOURING RECEPTORS, IS MORE THAN 4 METRES AWAY

Project Title		
Change of use of an existing Shop		
Layout Name		
SITE LOCATION & BLOCK PLANS		
Client	Mr. Muhammad Babar	
Site	3 Byron Parade, Uxbridge Rd, UB10 0LZ.	
Drawn By		
LT		
Designed By		
SA		
Drawing No		
3BP/001		
Revision No		
B		
Compass	Date	Scale
	25-03-2021	1:100
	Project No	Sheet No
		-
HEAD OFFICE :		
S A Design & Management		
saud_ahmad67@outlook.com		
Phone :		
0044 7930880404		
THIS DRAWING IS A COPYRIGHT OF S A DESIGN & MANAGEMENT LTD AND MUST NOT BE DUPLICATED OR REPRODUCED WITHOUT PERMISSION FROM THE COMPANY.		