


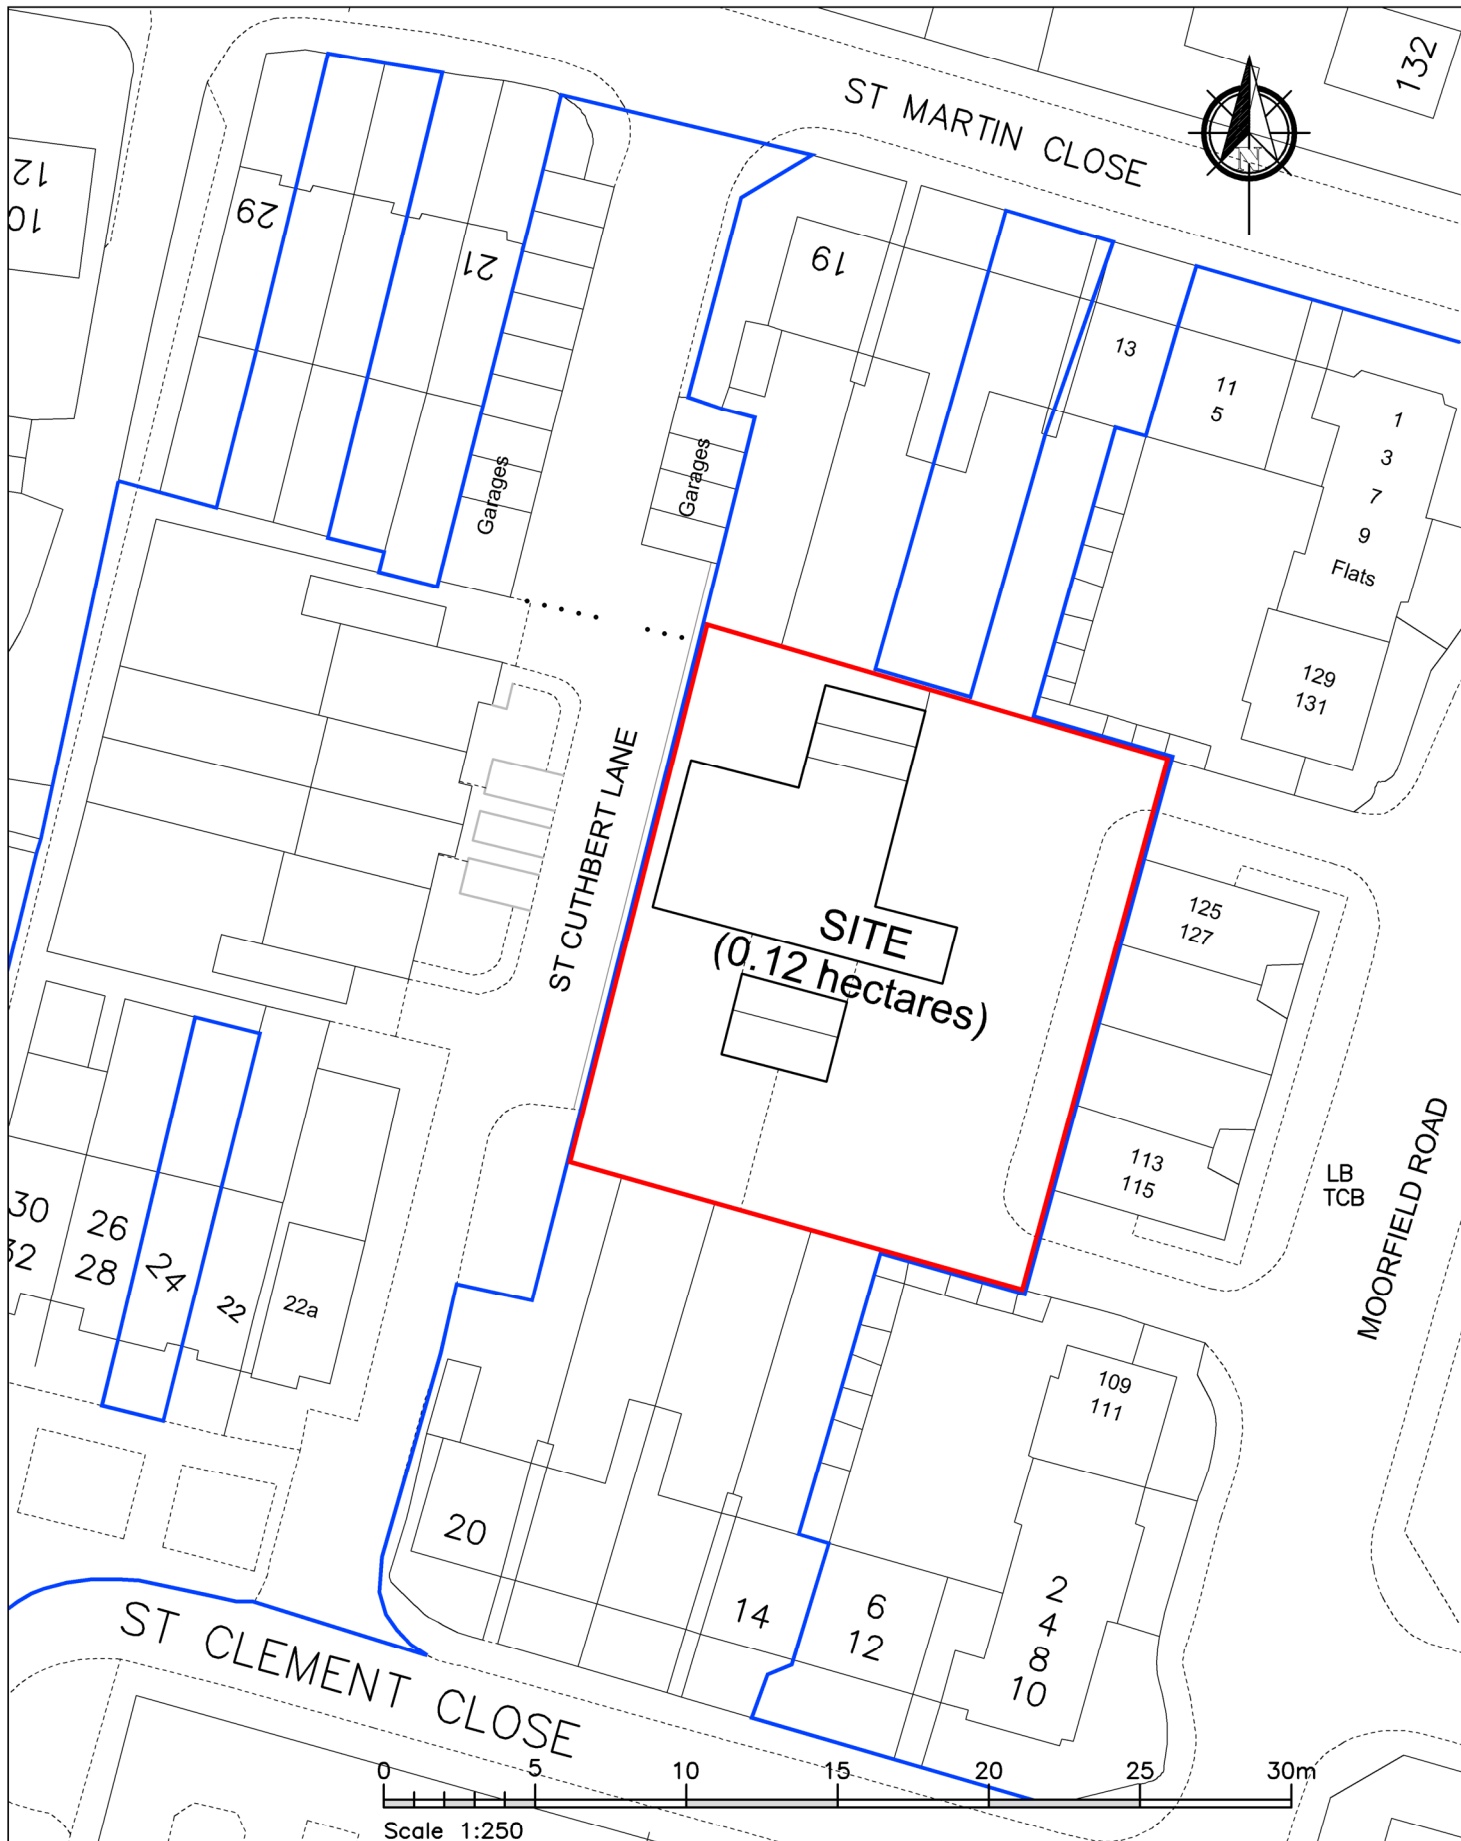

HILLINGDON
LONDON

RESIDENTS SERVICES, CAPITAL PROGRAMME
2E/10, CIVIC CENTRE, UXBRIDGE, UB8 1UW
Tel: 01895 250 111
Fax: 01895 277 224

NOTES: - DO NOT SCALE FROM THIS DRAWING. The Contractor must verify all dimensions at the site before setting out, commencing work, or making any shop drawings. Any discrepancies must be reported to the Contract Administrator before proceeding.

Rev	Revision notes	Initials	Date
-	-	-	-
Project LAND REAR OF 113-127 MOORFIELD ROAD, COWLEY, UXBRIDGE, UB8 3SH		Drawn by SAM	
Description SITE LOCATION PLAN		Date NOV 2019	
		Checked by SV	
		Drawing No. 2019/D/164/P/01	Rev.