


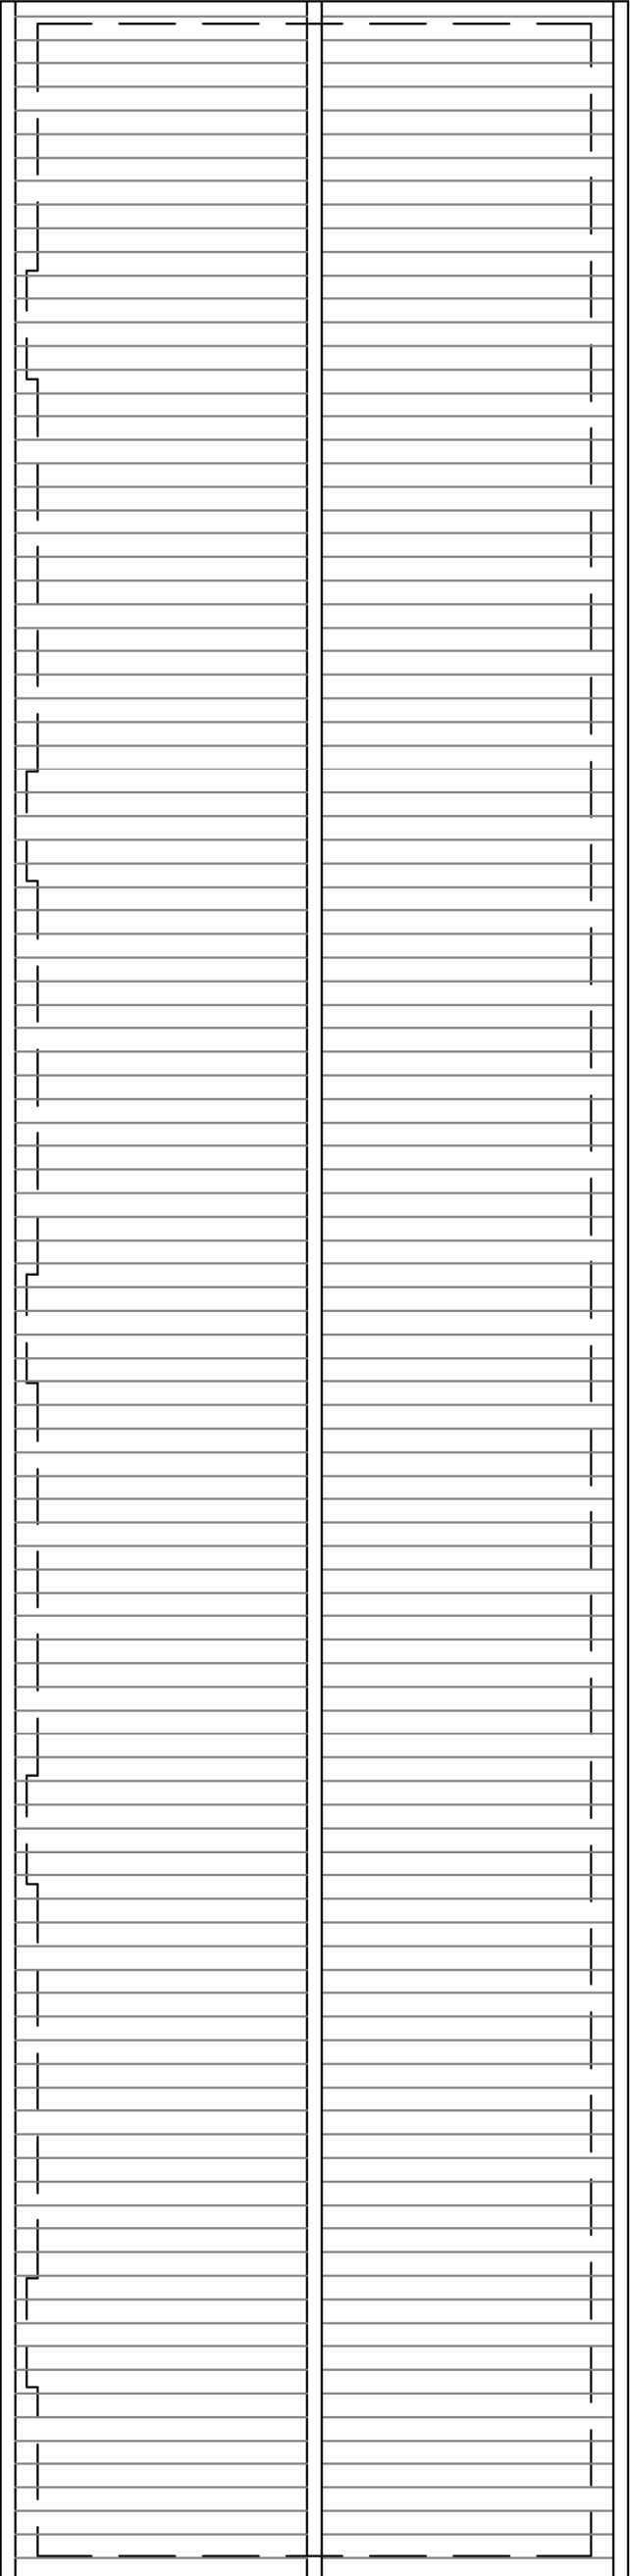

ROOF PLAN

