
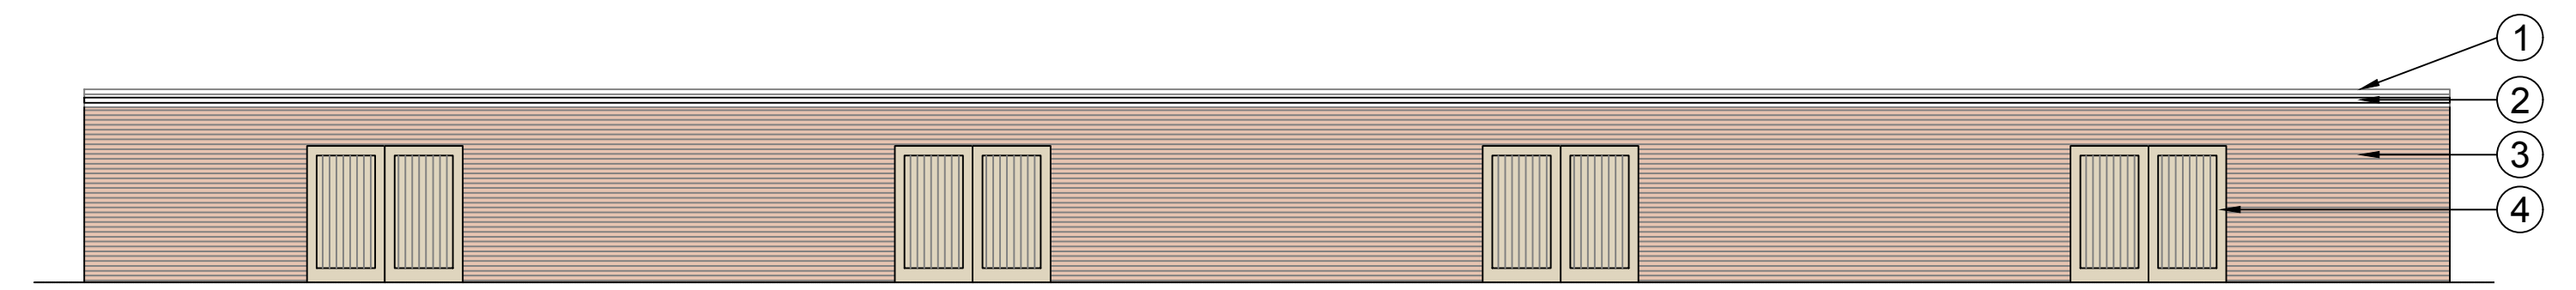




NOTES

The Contractor must verify all dimensions at the site before setting out, commencing work, or making any shop drawings. Any discrepancies must be reported to the Contract Administrator before proceeding.

DO NOT SCALE FROM THIS DRAWING

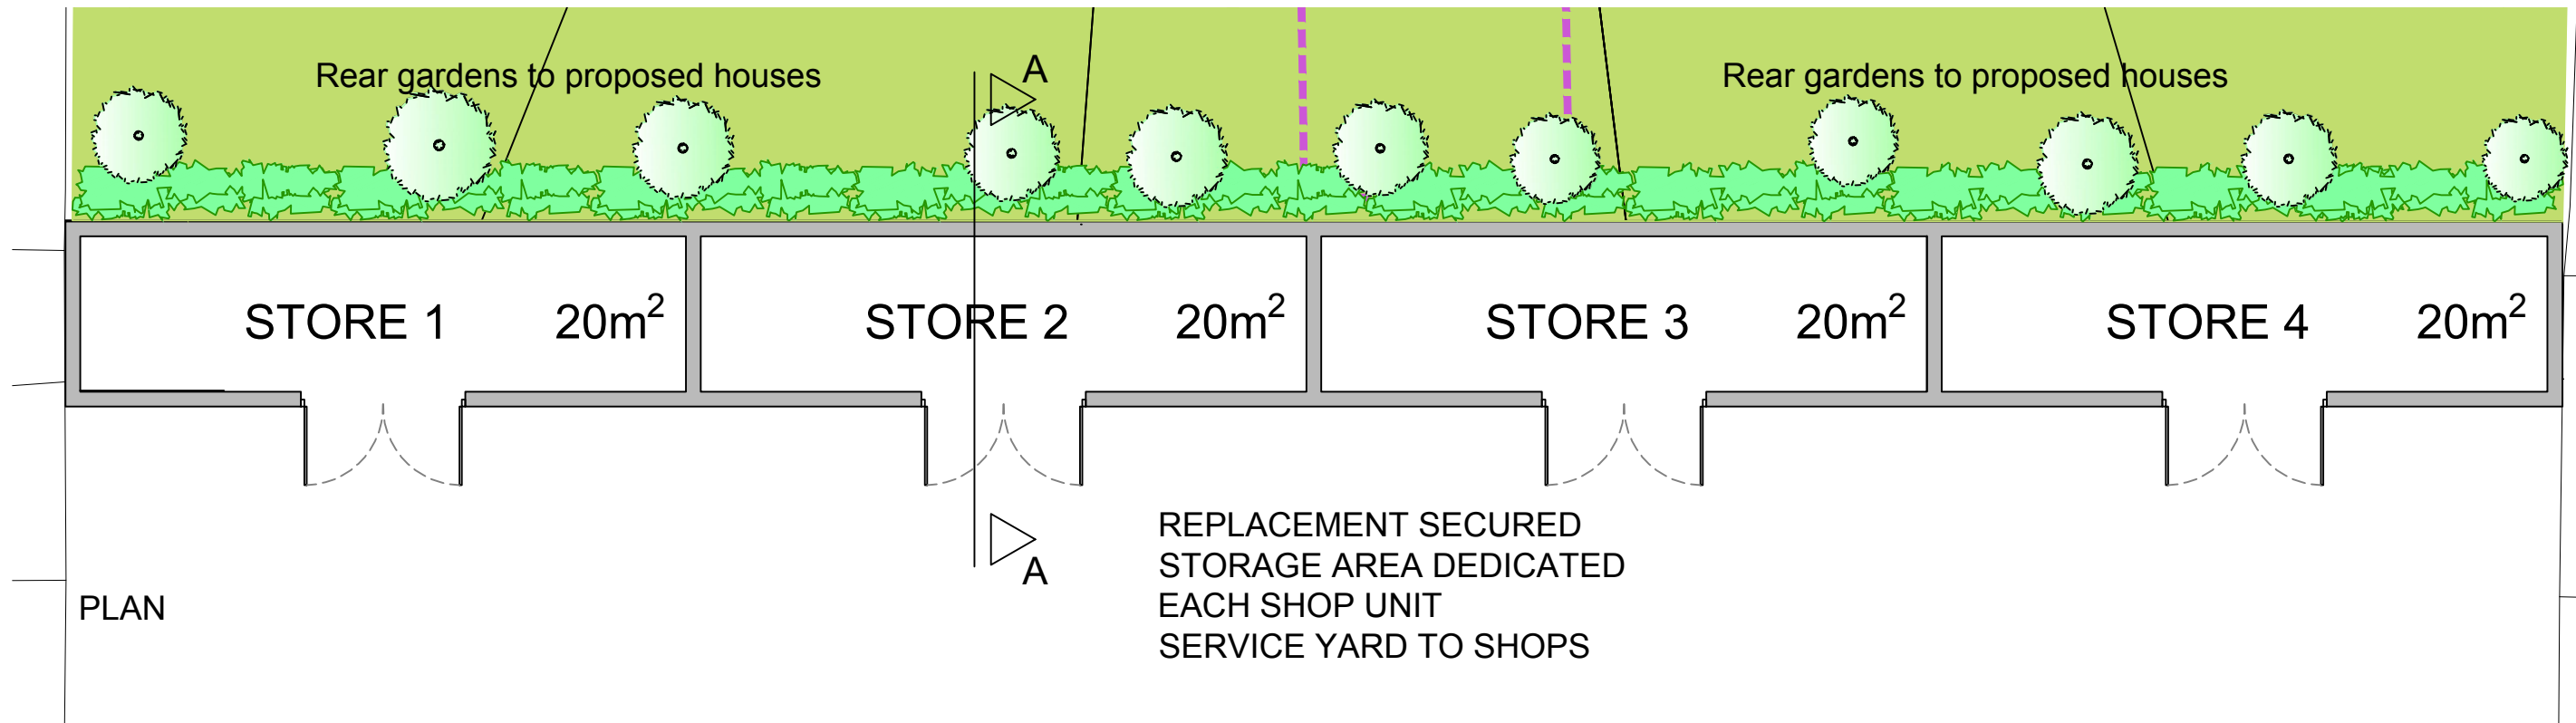

- ① Felt roof.
- ② Gutter
- ③ Fairface brickwork.
- ④ Timber doors.

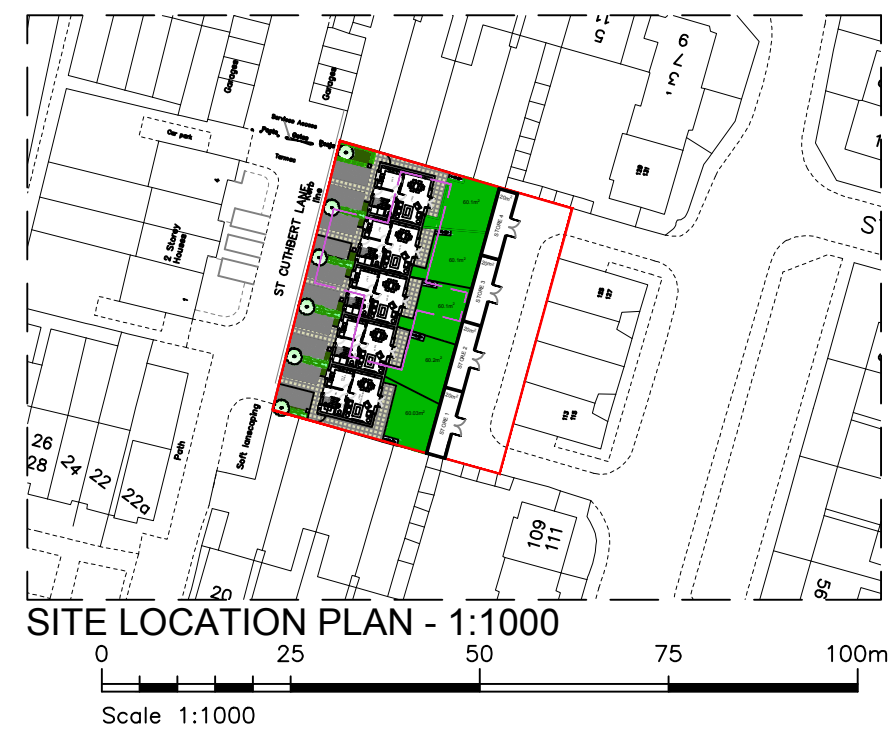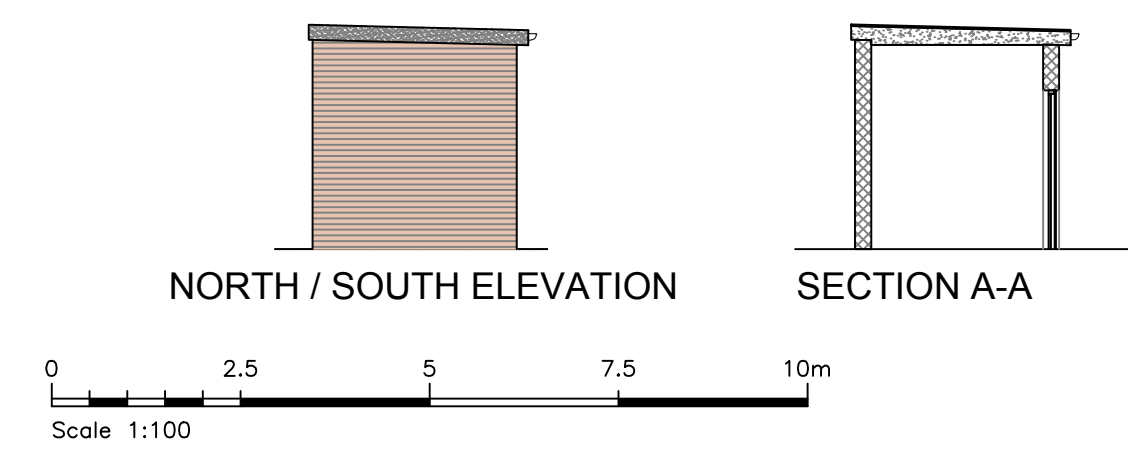

Rev	Revision notes	Initials	Date
HILLINGDON LONDON RESIDENTS SERVICES, CAPITAL PROGRAMME 2E/10, CIVIC CENTRE, UB8 1UW Tel: 01895 250 111 Fax: 01895 277 224			
PROJECT LAND REAR OF 113-127 MOORFIELD ROAD, COWLEY, UB8 3SH			
DESCRIPTION PROPOSED REPLACEMENT OF STORAGE UNITS STORES - PLAN, ELEVATIONS & SECTION			
SCALE 1:100 @ A3	DRAWN BY SAM	CHECKED BY SV	DATE NOV 2019
DRAWING No. 2019/D/164/P/07			REV.