


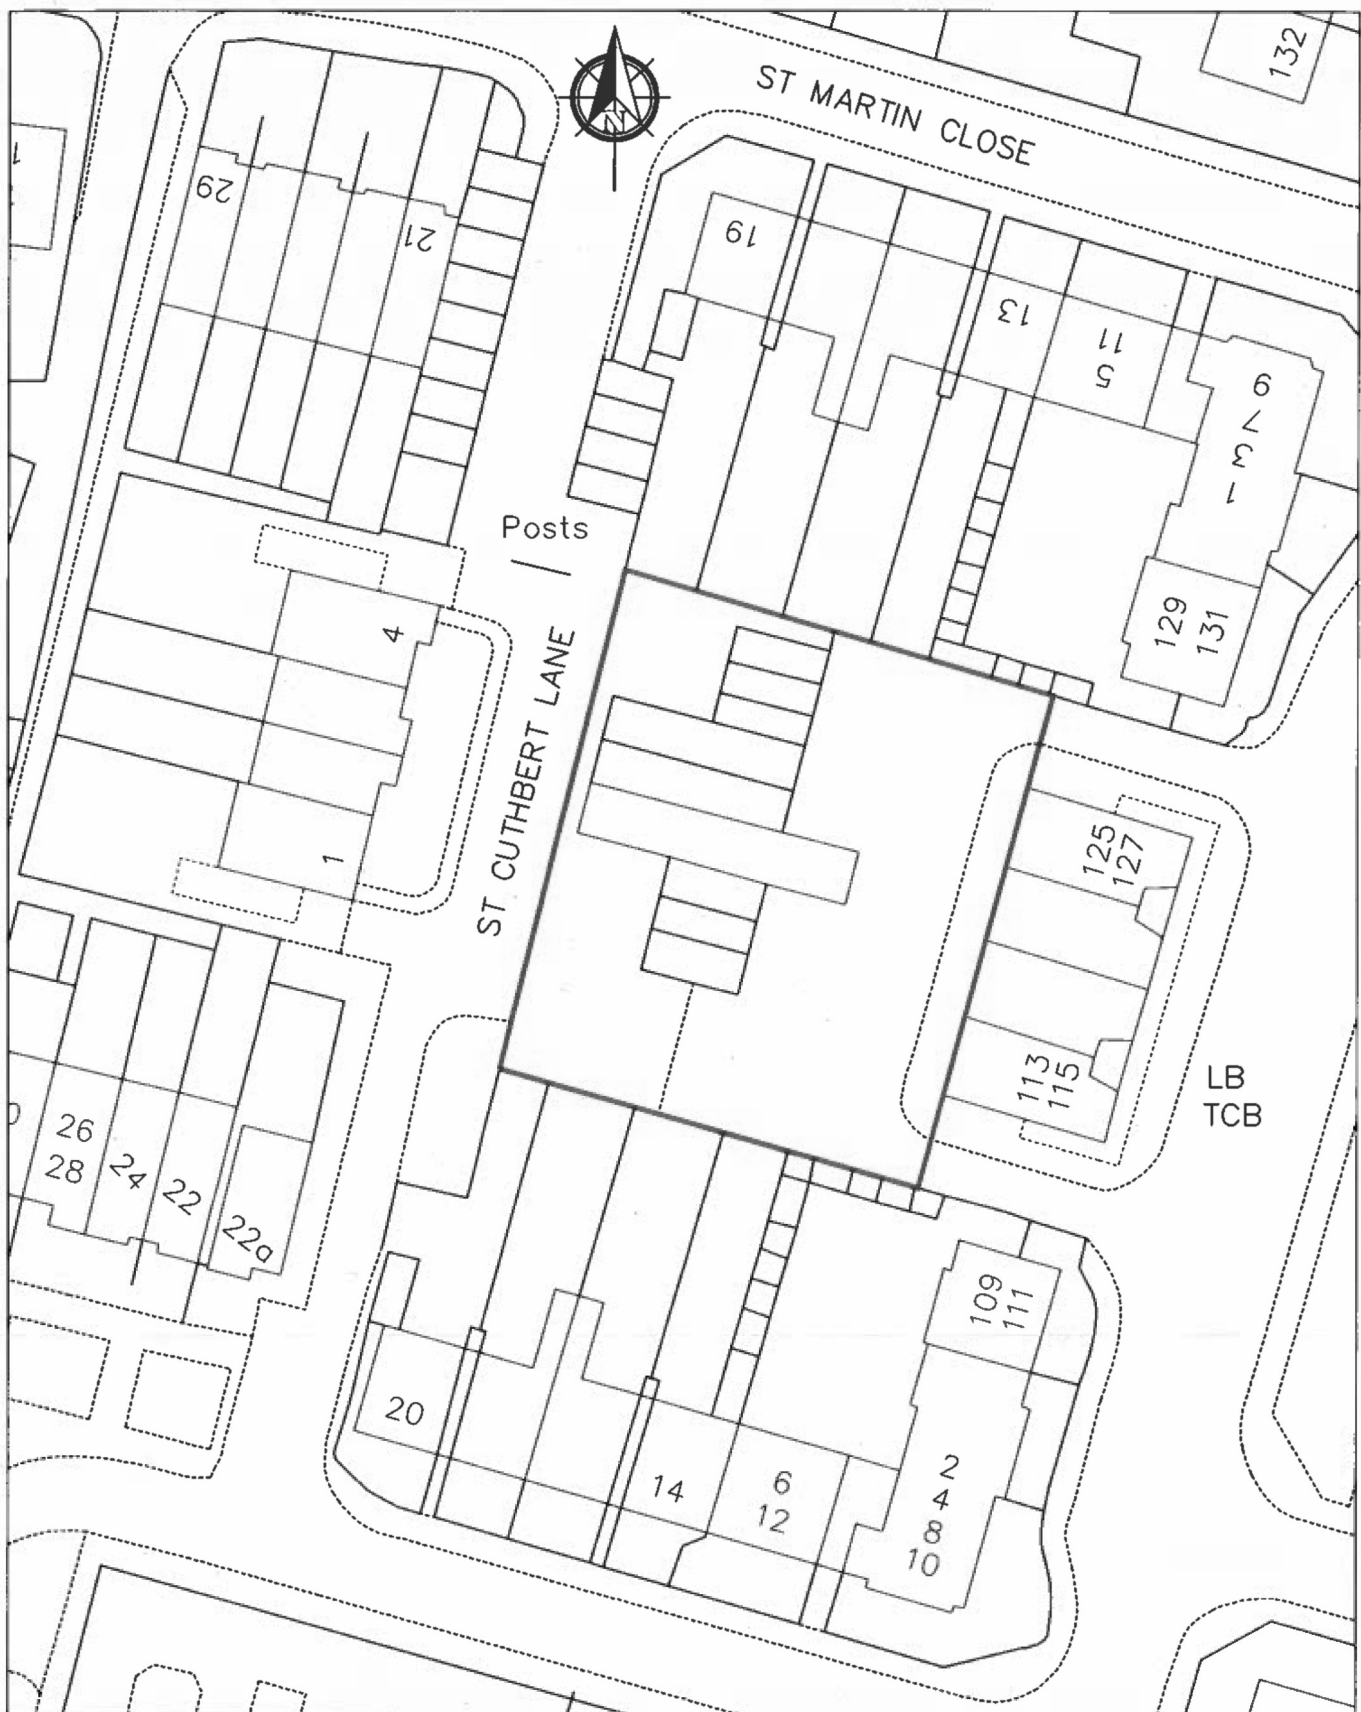

HILLINGDON
LONDON

CORPORATE PROPERTY & CONSTRUCTION GROUP
2E/10, CIVIC CENTRE, UXBRIDGE, MIDDLESEX, UB8 1UW
Tel: 01895 250 111
Fax: 01895 277 224

NOTES: - DO NOT SCALE FROM THIS DRAWING. The Contractor must verify all dimensions at the site before setting out, commencing work, or making any shop drawings. Any discrepancies must be reported to the Contract Administrator before proceeding.

Rev	Revision notes	Initials	Date
Project	ST CUTHBERT LANE, UXBRIDGE, UB8 3GY	Drawn by SV	
Description	SITE LOCATION PLAN	Checked by	
		Drawing No. 2014/D/P/01	Rev.

Scale
1:500 @ A4

Date
JUNE 2014