

MEMORANDUM

From: SATISH VEKARIA
Building Design Manager
Capital Programme Works Service
Residents Services

To PLANNING –Applications Processing Team
Residents Services

Location: 2E/10

Ext: 7245

Location: 3N/04

c.c. Julie Markwell- Development and
Disposal Officer

My Ref: 2019/D164-Re-submission

Date: 12/11/2019

**Re: Town and Country Planning General Regulations 1992
Application for Planning Permission in respect of:**

**DEMOLITION OF EXISTING STORAGE BUILDINGS AND CONSTRUCTION OF 5 NO
2 STOREY HOUSES AT LAND R/O 113-127 MOORFIELD ROAD, COWLEY, RUISLIP,
MIDDLESEX, UB8 3SH.**

I hereby give notice that I propose to seek Planning Permission under regulation 3 of the above Regulations.

This proposal is more fully described in the attached plans and planning application form which should be placed with this notice in Part 1 of the register of planning applications.

The proposal is intended to be carried out by the Council.


Authority to make Application

I am authorised under the Constitution Article 7 – The Cabinet (Executive) 7.10C(c)19 to submit this planning application.

Signed:



Councillor Jonathan Bianco
Cabinet Member for Finance Property & Business Services

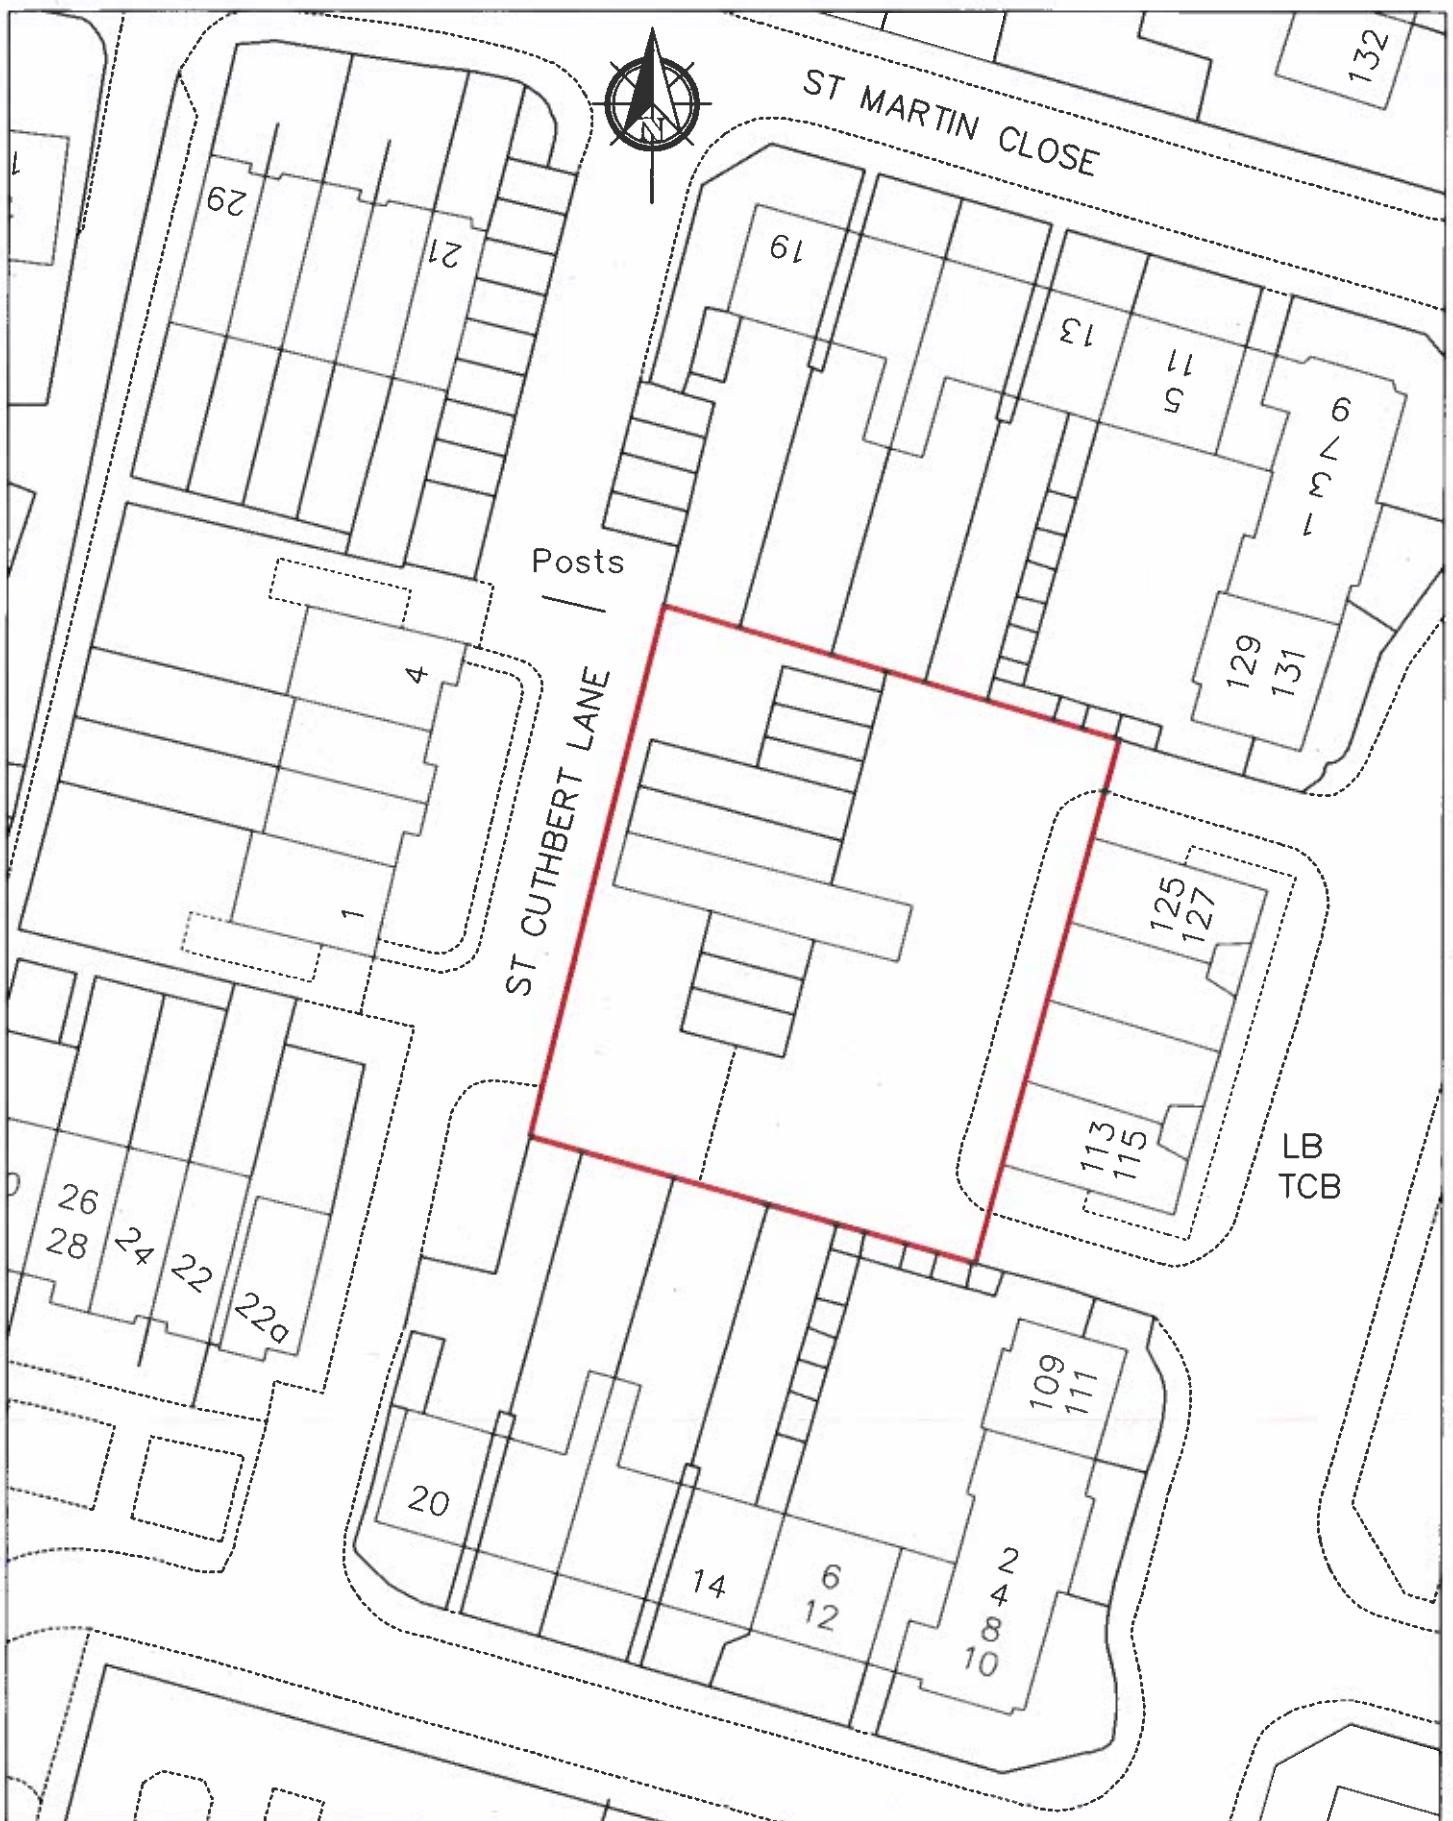

HILLINGDON
LONDON

CORPORATE PROPERTY & CONSTRUCTION GROUP
2E/10, CIVIC CENTRE, UXBRIDGE, MIDDLESEX, UB8 1UW
Tel: 01895 250 111
Fax: 01895 277 224

NOTES: - DO NOT SCALE FROM THIS DRAWING. The Contractor must verify all dimensions at the site before setting out, commencing work, or making any shop drawings. Any discrepancies must be reported to the Contract Administrator before proceeding.

Rev	Revision notes	Initials	Date
Project	ST CUTHBERT LANE, UXBRIDGE, UB8 3GY	Drawn by	SV
Description	SITE LOCATION PLAN	Checked by	
		Scale	1:500 @ A4
		Date	JUNE 2014
		Drawing No.	2014/D/P/01
		Rev.	

MEMORANDUM

From: SATISH VEKARIA
Building Design Manager
Capital Programme Works Service
Residents Services

Location: 2E/10, Civic Centre Ext: 7245

My Ref: 2019 / D 164 Re-Submission

Your Ref:

To PLANNING- Applications Processing Team
Residents Services

Location: A355

cc: Julie Markwell- Development and Disposal Officer

Date: 12/11/2019

COUNCIL CLIENT COMMISSIONS ONLY

RE: FULL PLANNING APPLICATION

COMMISSION No. **2019/D164-Re-submission** (please enter as part of description on ADI Pre Approval template)

SITE: LAND AT R/O 113-127 MOORFIELD ROAD, COWLEY, MIDDLESEX, UB8 3SH.

DESCRIPTION OF PROPOSED WORKS: DEMOLITION OF EXISTING STORAGE BUILDINGS AND CONSTRUCTION OF 5 NO 2 STOREY HOUSES

COST OF WORKS: N/A

FEE: 5 houses x £462 per dwelling= £ 2310

VAT APPLICABLE: NO

CHARGEABLE CODE: 10008 C1805
(Cost Centre) (Account) (Function)

SUPERVISING OFFICER: SATISH VEKARIA EXT: 7245

SIGNATURE: Autar Ullahana

PLEASE E-MAIL ADI PRE-APPROVAL TEMPLATE TO: Julie Markwell email : jmarkwell@hillingdon.gov.uk
and Bfinch@hillingdon.gov.uk

(ApplicPlanPerm-Council/ClientComm)
LS0031/