

Notes


New work shown shaded

Dotted lines indicate structure to be removed

W - Wardrobe

C - Cupboard

e/s - En-Suite

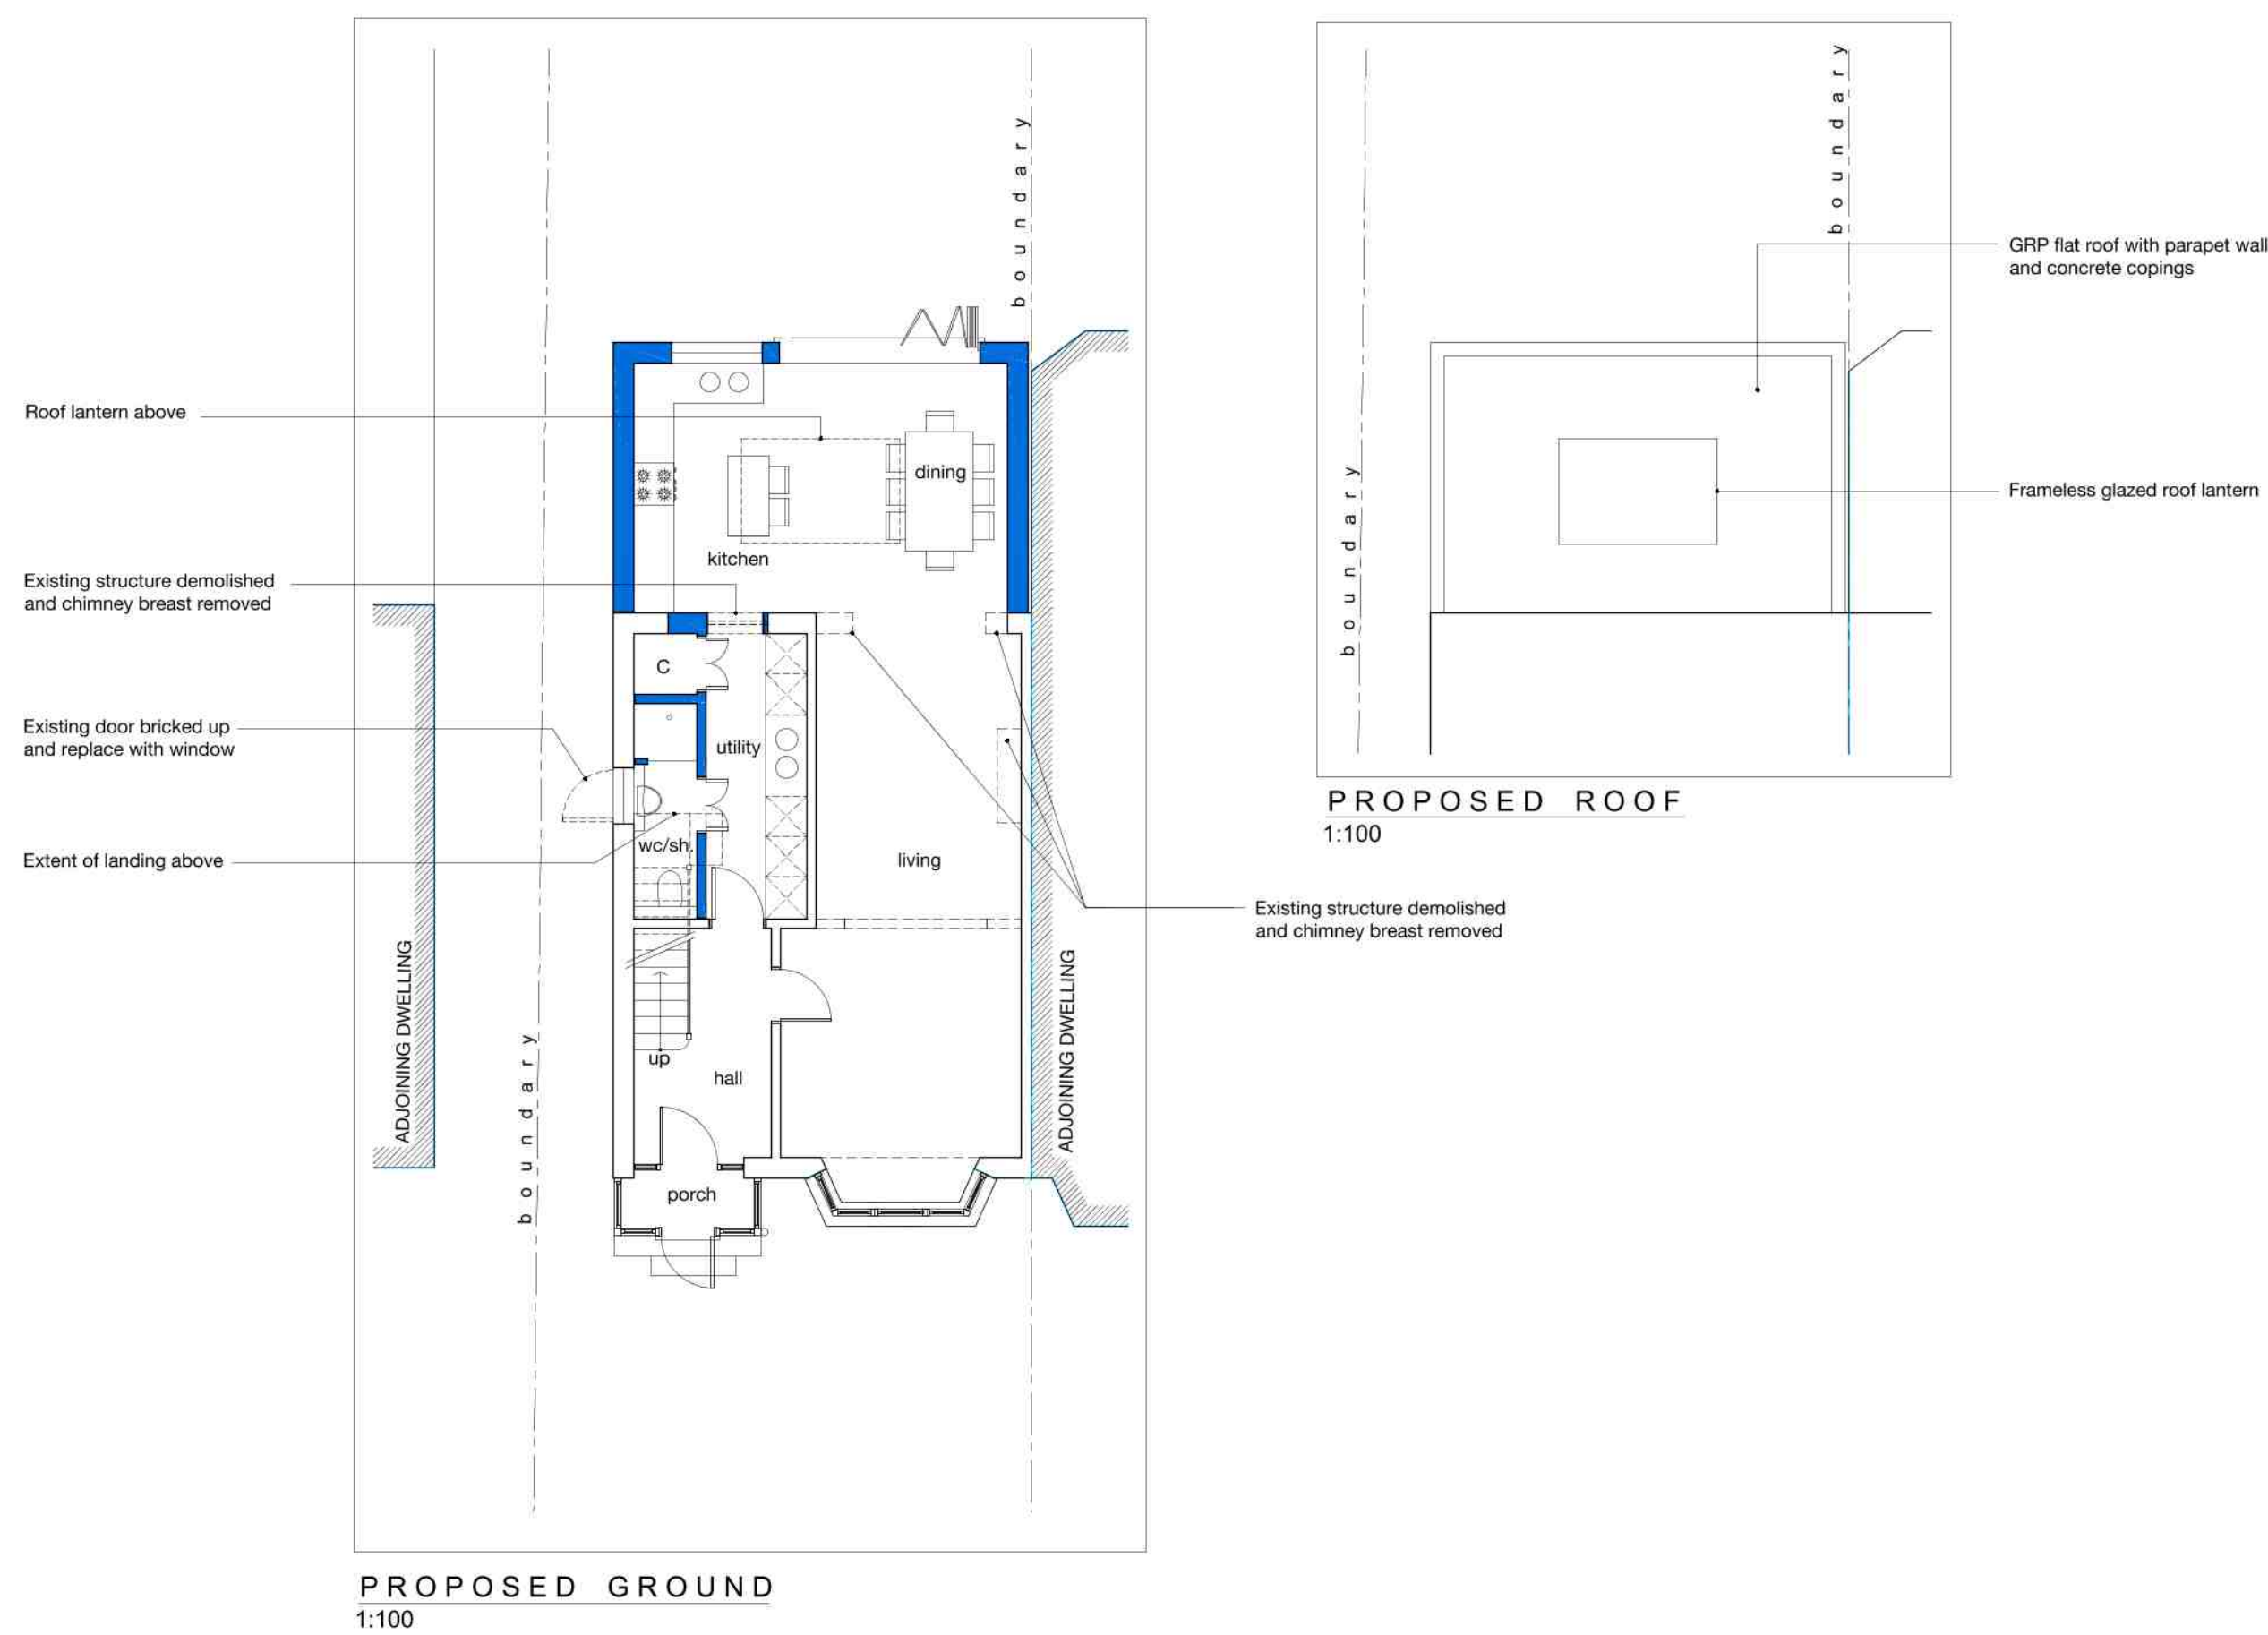

Revision			

Akaal Architecture Ltd
t 07984 590178 e kamal@akaalarchitecture.com



drawing notes		© Akaal Architecture Ltd 2019	
All rights described in chapter IV of the Copyright Designs & Patents Act 1988 have been generally asserted. This Drawing must not be scaled; only figured dimensions should be used. If there are any discrepancies, or contradictions between this and other information, it should be brought to the Architect's attention.			
client:		project:	
Mr S Teji		14 Towers Avenue, Hillingdon UB10	
drawing title:			
PROPOSED PLANS AND ELEVATIONS			
date:	scale:	project no.:	drawing no.:
Oct. 2019	1:50 @A1 1:100 @A3	AA.2019.015	03.01

PRIOR APPROVAL