

0 1 2 3 4
SCALE: 1:50


0 2 4 6 8
SCALE: 1:100

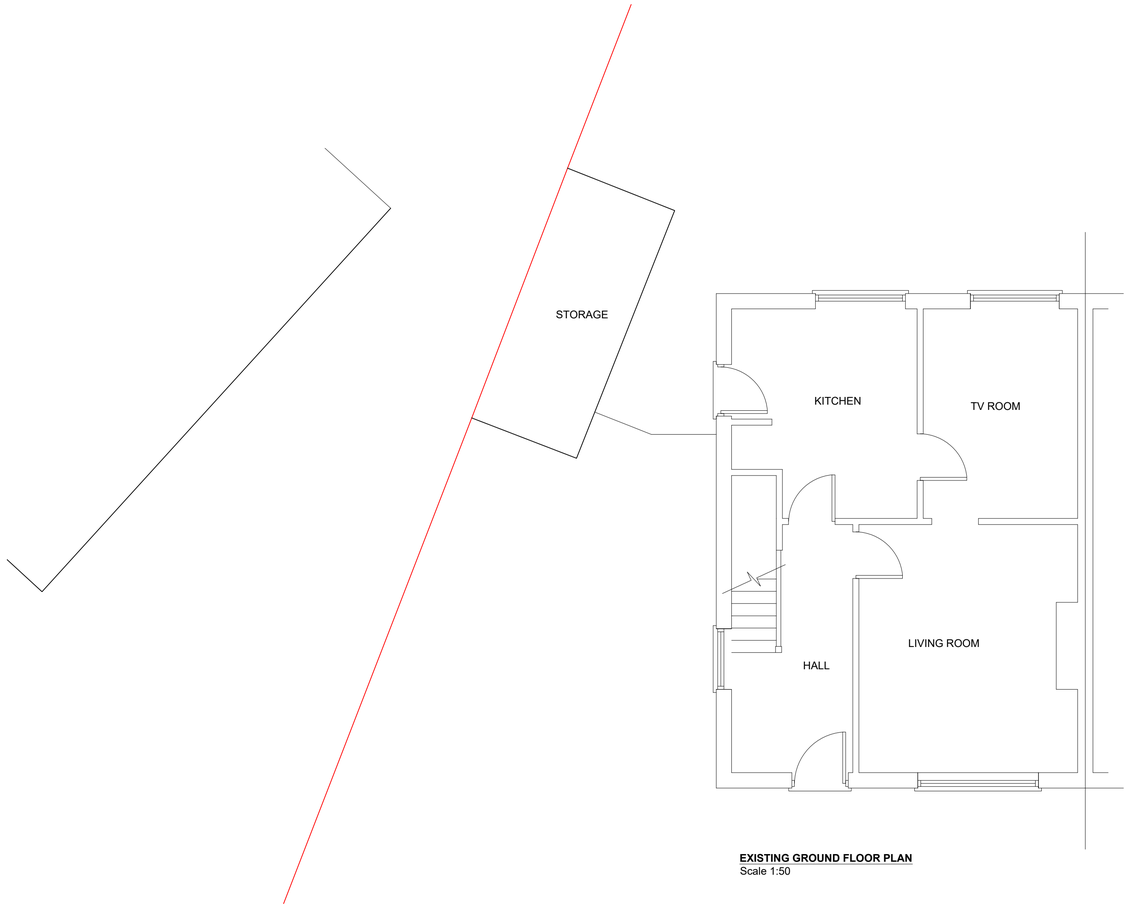

EXISTING GROUND FLOOR PLAN
Scale 1:50

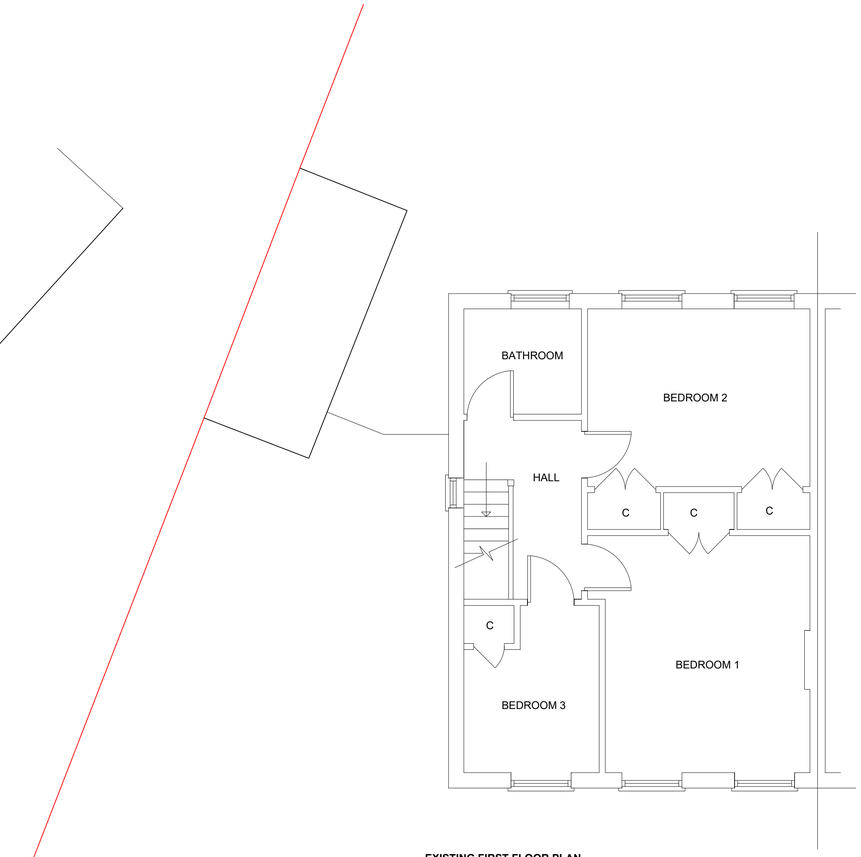

EXISTING FIRST FLOOR PLAN
Scale 1:50

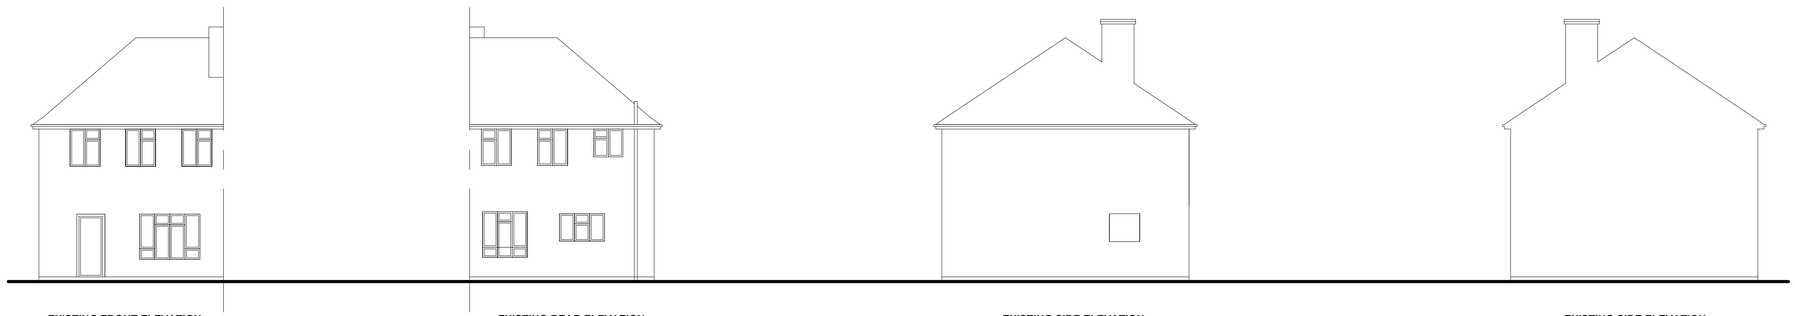

EXISTING FRONT ELEVATION
Scale 1:100

EXISTING REAR ELEVATION
Scale 1:100

EXISTING SIDE ELEVATION
Scale 1:100

EXISTING SIDE ELEVATION
Scale 1:100

These drawings should be approved by local Authority

No dimensions to be scaled from this drawing. All dimensions to be checked on site. This drawing is copyright and should not be reproduced without permissionof the Architects

Rev	Description

Project

38 The Larches
UXBRIDGE
UB10 0AL

Drawing

EXISTING PLANS AND ELEVATIONS

SCALE	Rev	Drawing no.
As Shown		19_75_02