



PROPOSED GROUND FLOOR PLAN
Scale 1:50

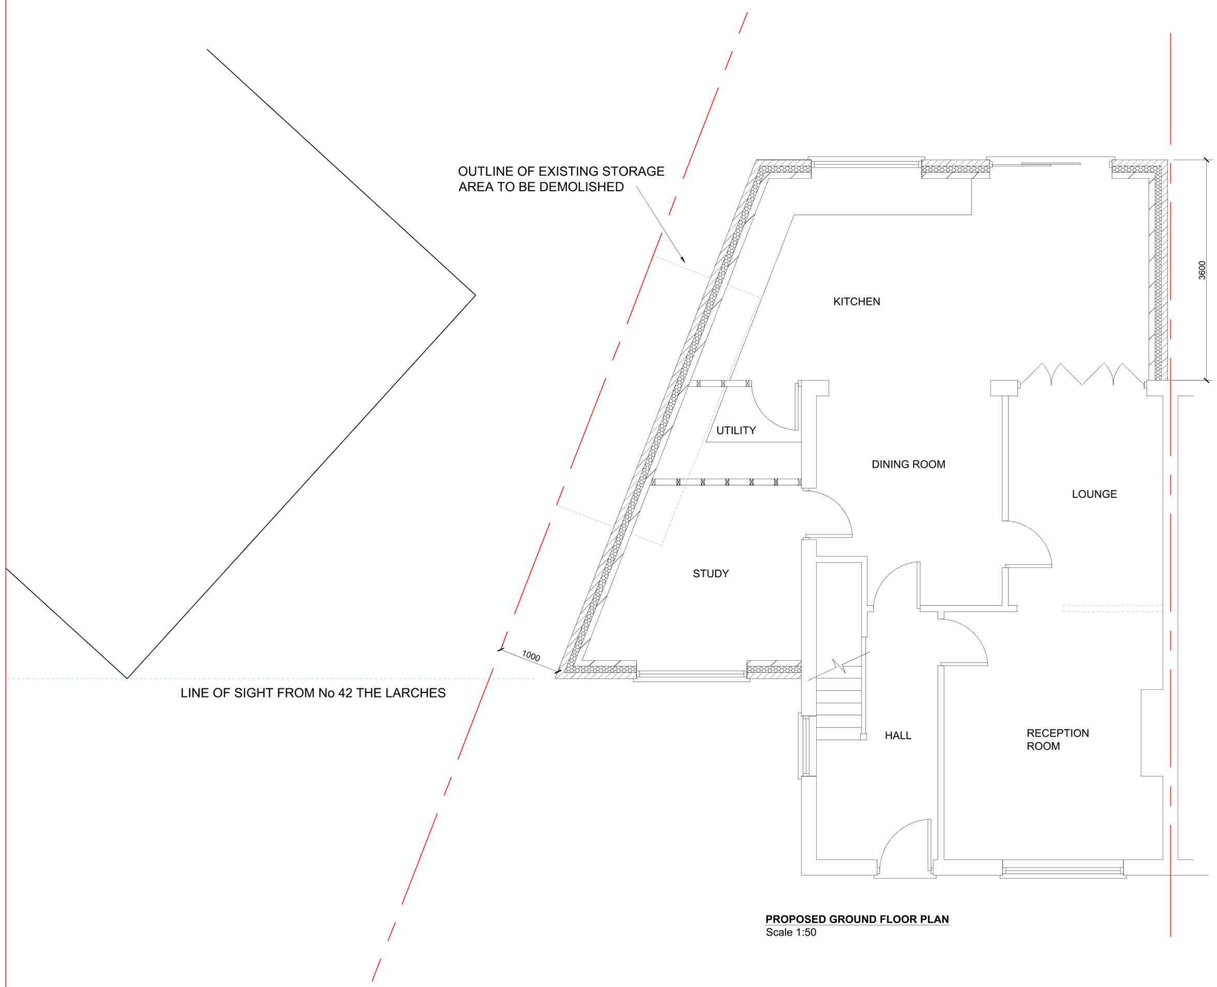


PROPOSED FIRST FLOOR PLAN
Scale 1:50

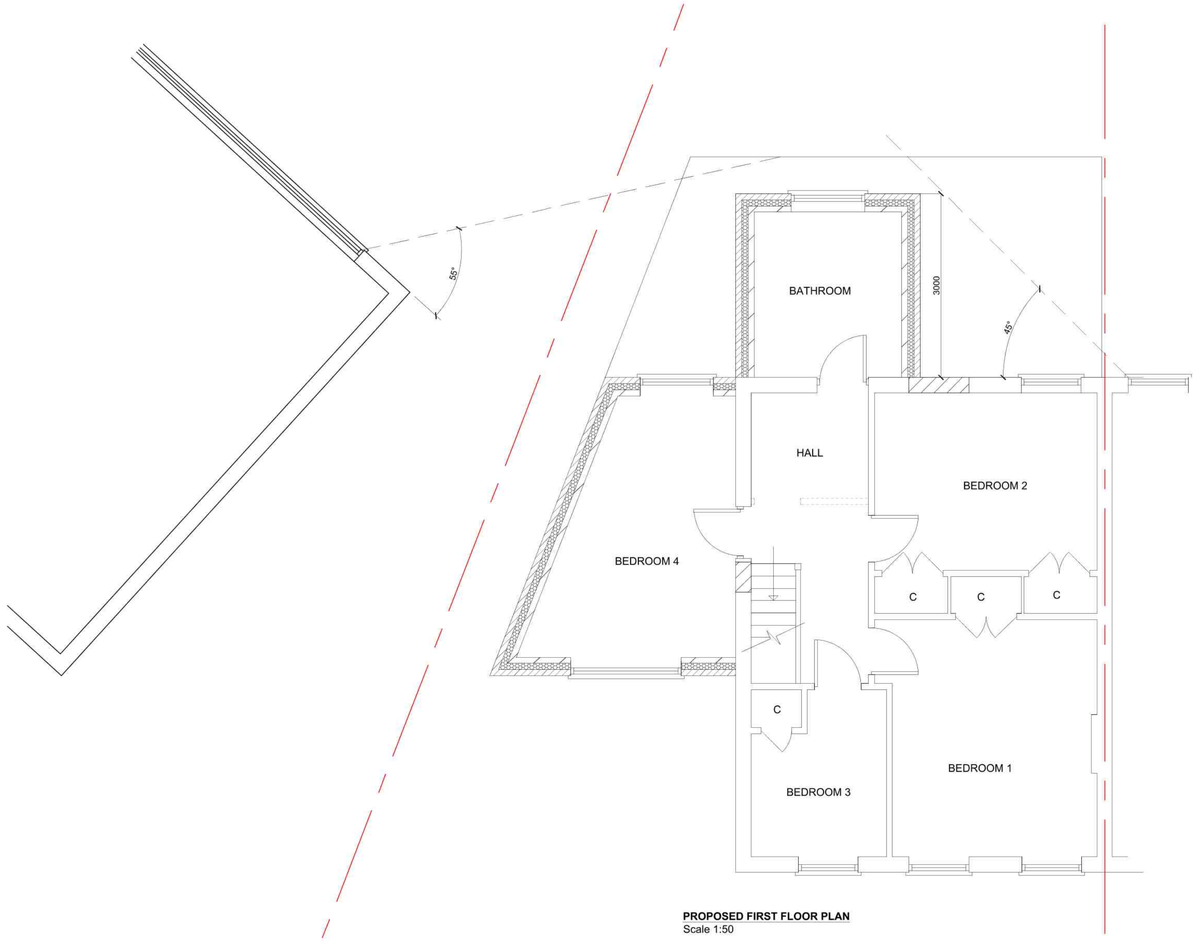


PROPOSED FRONT ELEVATION
Scale 1:100




PROPOSED REAR ELEVATION
Scale 1:100

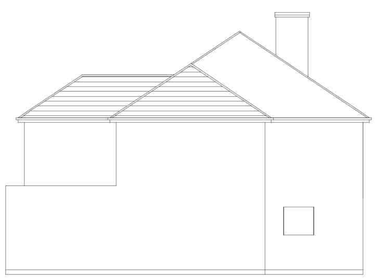

PROPOSED SIDE ELEVATION
Scale 1:100

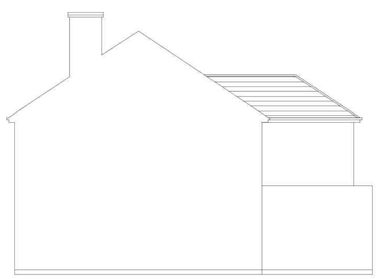

PROPOSED SIDE ELEVATION
Scale 1:100

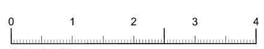

These drawings should be approved by local Authority

No dimensions to be scaled from this drawing. All dimensions to be checked on site. This drawing is copyright and should not be reproduced without permissionof the Architects

Rev	Description
B	Amendment

Project

38 The Larches
UXBRIDGE
UB10 0AL

Drawing

PROPOSED PLANS AND ELEVATIONS

SCALE	Rev	Drawing no.
As Shown		19_75_01