
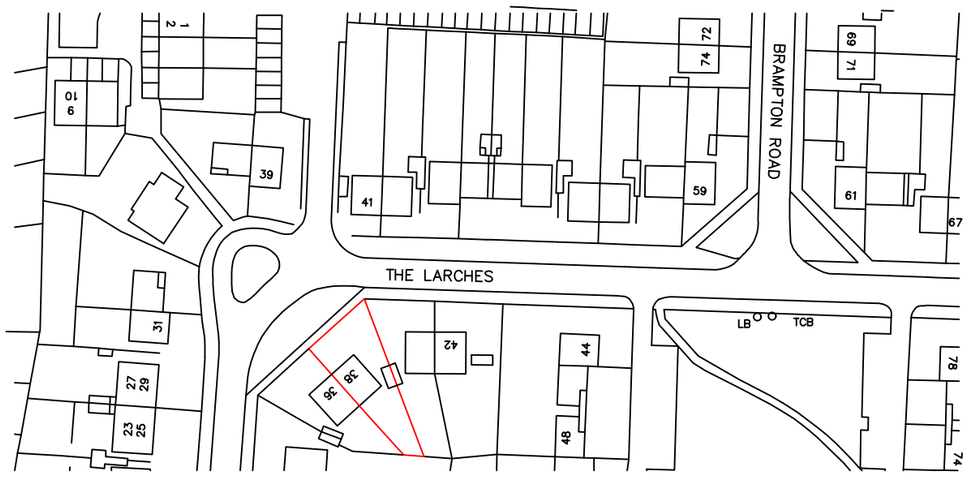


LOCATION PLAN
Scale 1:1250

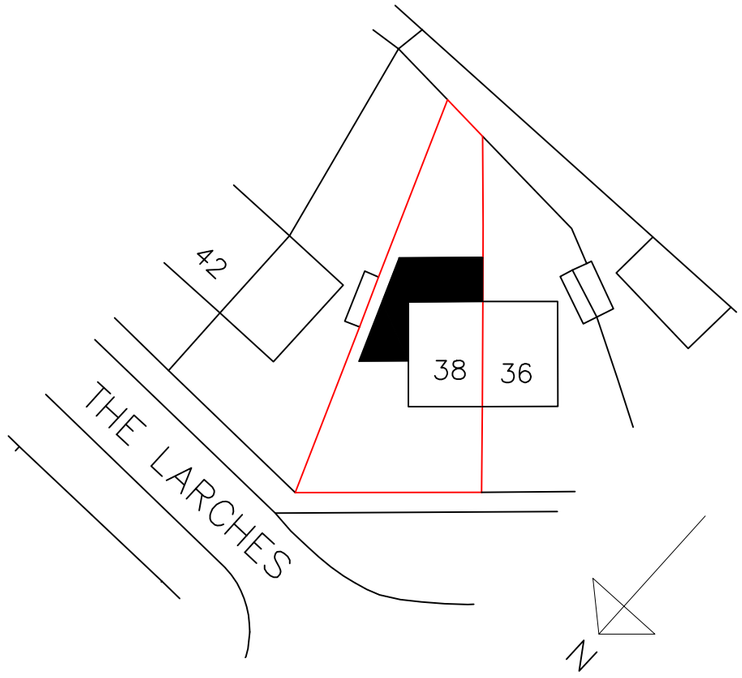

SITE PLAN
Scale 1:500

N

These drawings should be approved by local Authority

No dimensions to be scaled from this drawing. All dimensions to be checked on site. This drawing is copyright and should not be reproduced without permissionof the Architects

Rev	Description

Project

38 The Larches
UXBRIDGE
UB10 0AL

Drawing

SITE AND LOCATION PLAN

SCALE	Rev	Drawing no.
As Shown		19_75_03