

PLANNING DRAWING

COPYRIGHT ©

Details of this drawing are the copyright of TPP Services and must not be reproduced or copied without prior written consent. Any errors or omissions are to be reported to the contractor and Architect immediately. All proposed road and junction alterations subject are to highways engineers detailed design. Removal of any existing tree and landscaped areas subject negotiations with Local Authority Planning dept. and other statutory controls. All drawings to be read in conjunction with structural engineers drawings and all related Architects and consultant drawings and other relevant design information. Where doubt arises, seek clarification

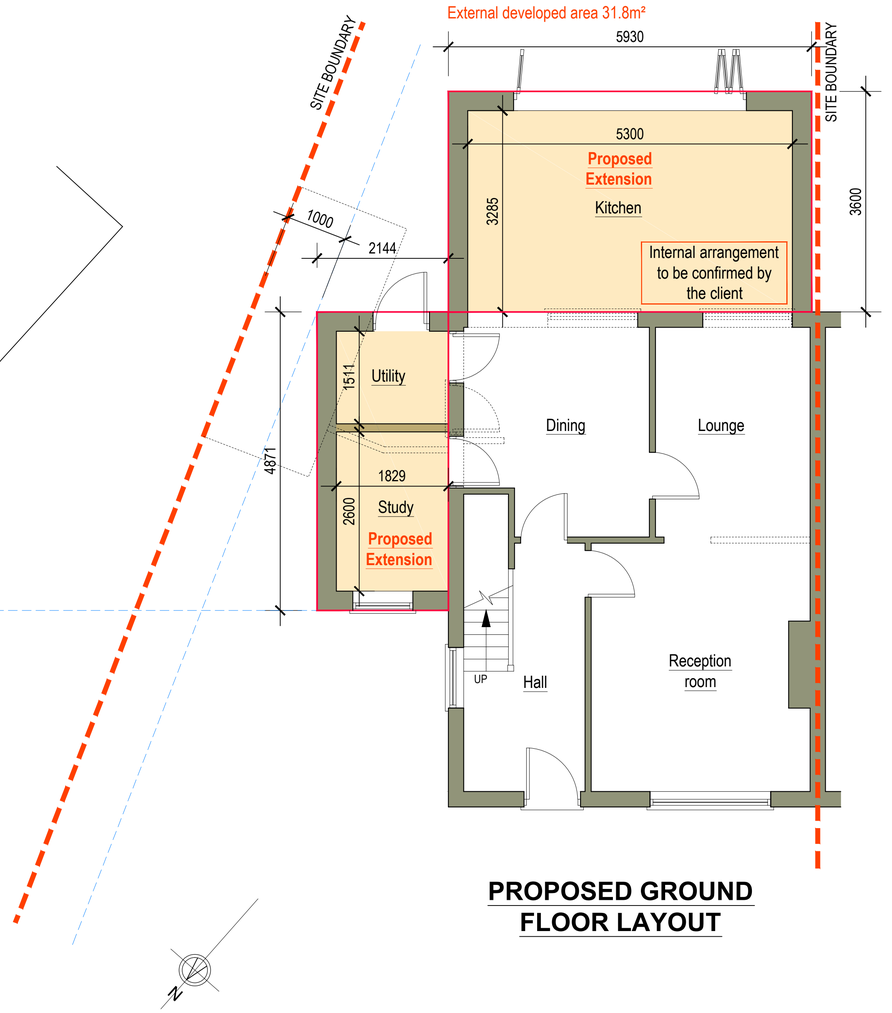

PROPOSED GROUND FLOOR LAYOUT

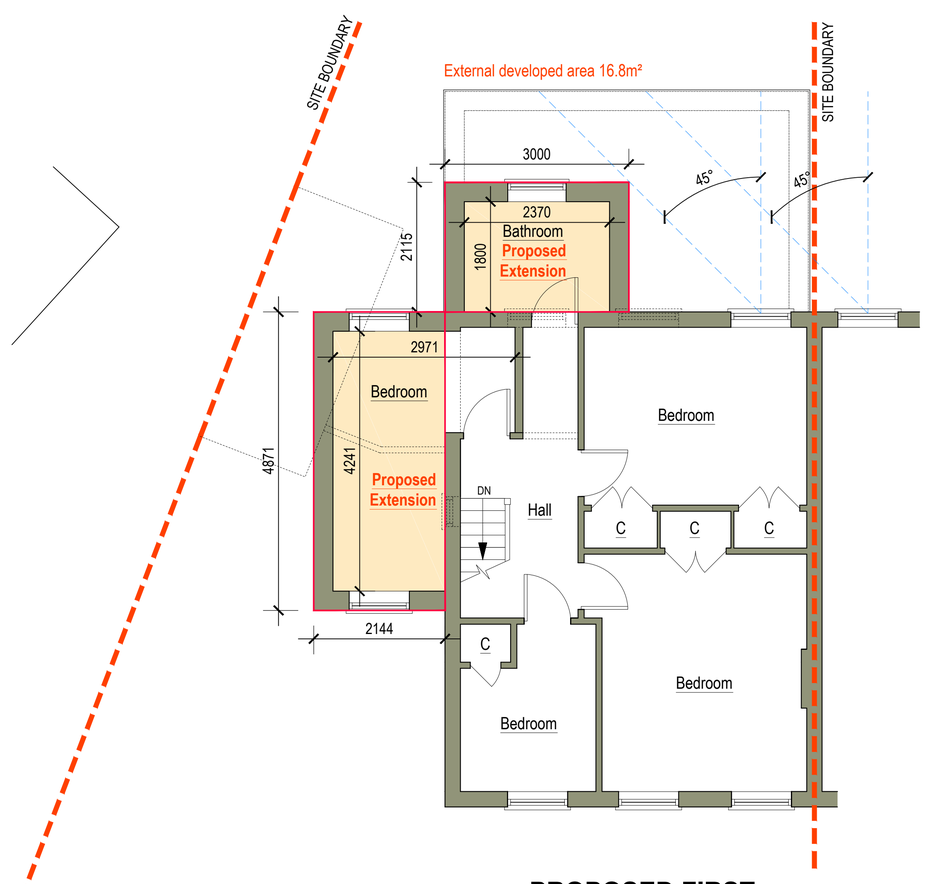

PROPOSED FIRST FLOOR LAYOUT

SCALE 1:50 (METRES)
0 1 2 3 4 5

A1
ORIGINAL
PLOT SIZE

Rev.	Description

Purpose of issue	Date

PROPERTY PLANNER

TPP LTD

Project
38 The Larches
Uxbridge
UB10 0DL

Title
Residential Extension
(Planning application)

Original Scale	Drawn	Checked
1:50	JSL	JSL
	Date APR 24	Date

Drawing Number
TPP20200417-03

Rev