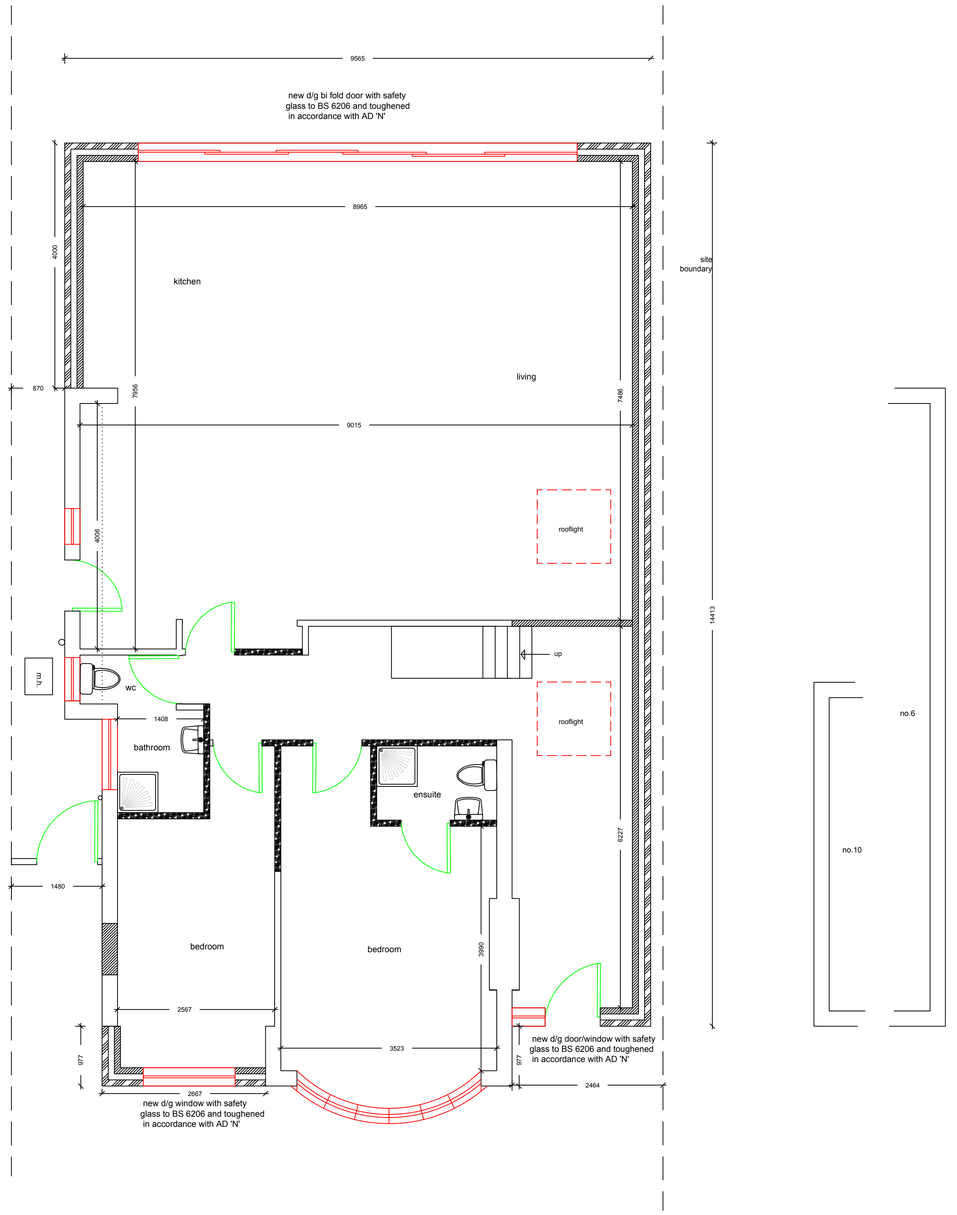

m.h.

proposed ground floor plan

1:50

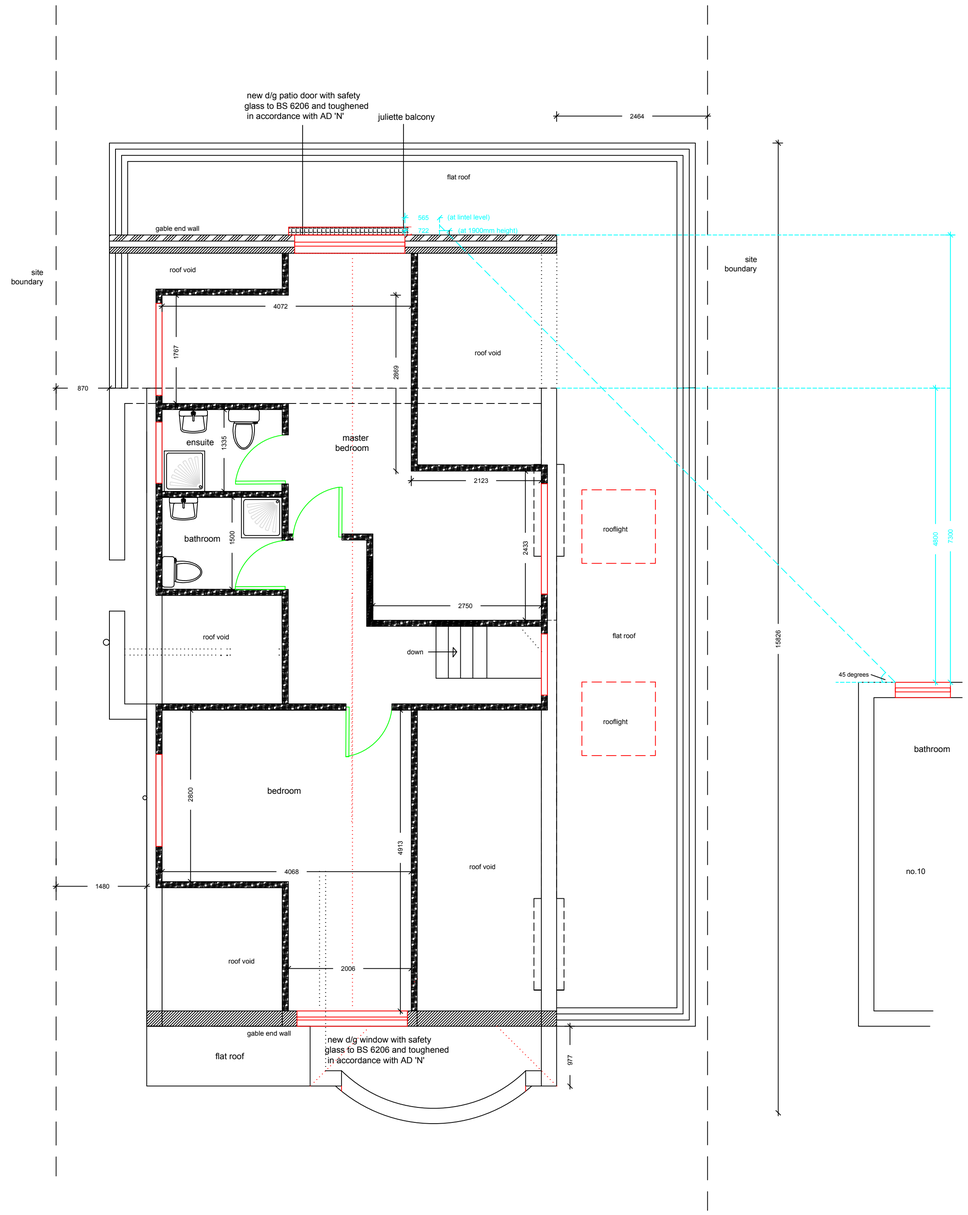

proposed loft plan

1:50

General Notes

No.	Revision/Issue	Date
	Drg No JON/2610/RESUB/A	
	Planning rev A	**08/06/20**

Firm Name and Address

Middlesex & Herts

7 Elgin Drive
Northwood
Middlesex
HA6 2YR

01923 826280

Project Name and Address

Mr Tucker
8 MArlborough AVenue
Ruislip
Midlesex
HA4 7NR

Project	Sheet
s/s extension & loft	02
Date: 27-03-20	
Scale: 1:50	