


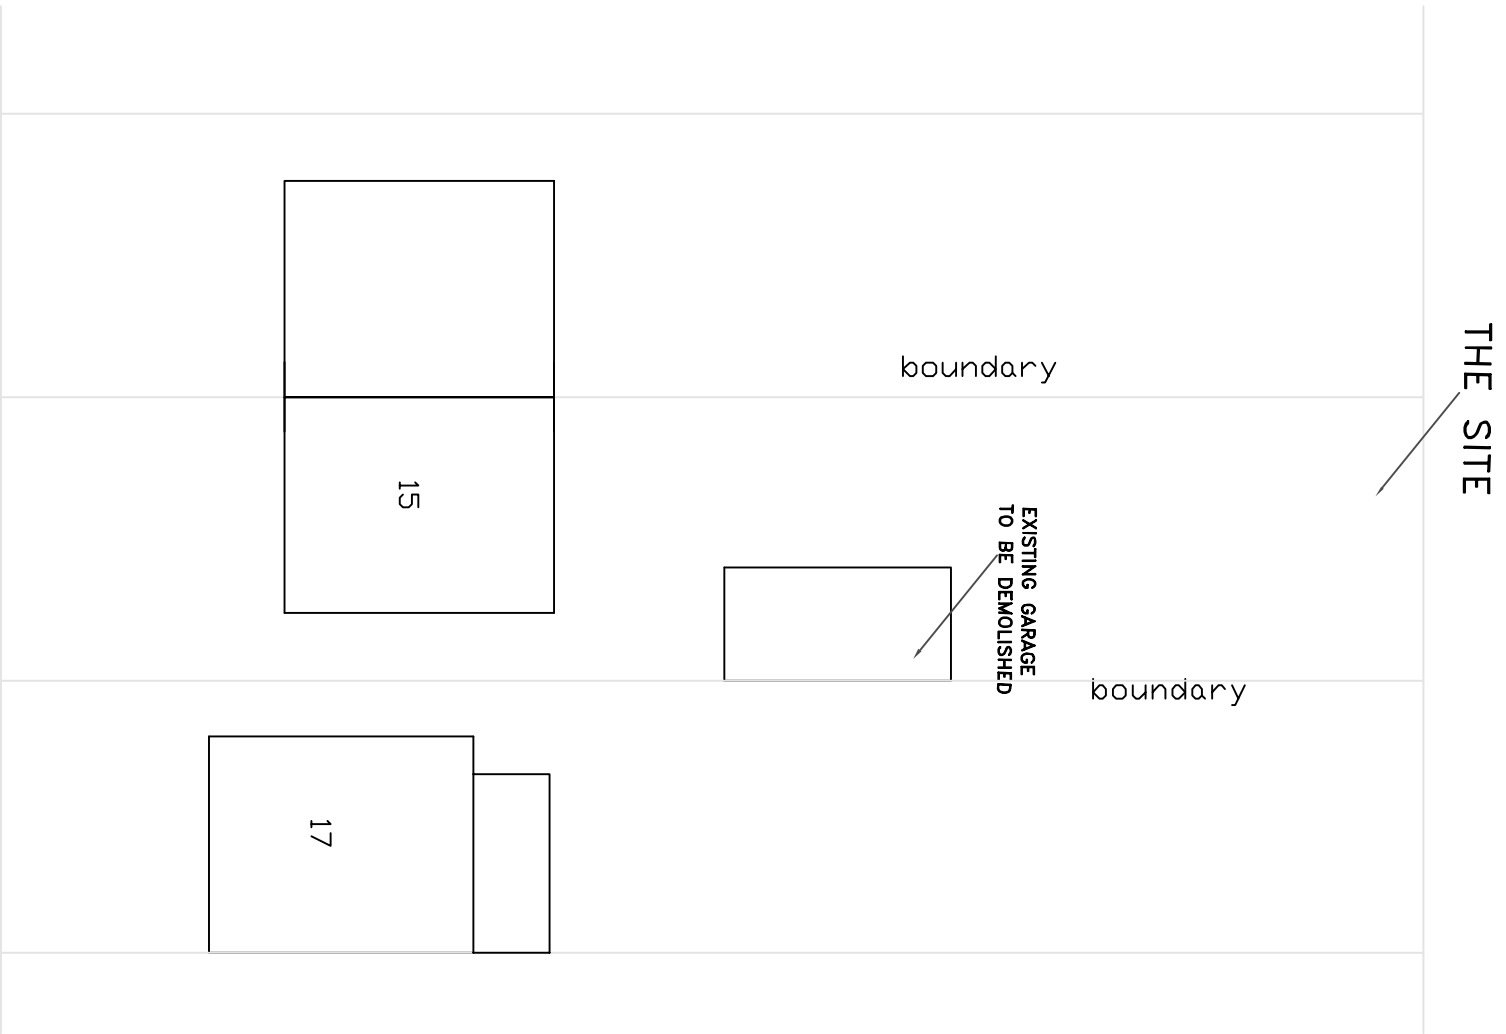

BYRON WAY

- NOTES:**
1. This drawing is to be read in conjunction with all relevant Architects and Engineers drawings
 2. Only figured dimensions are to be used for construction
 3. All dimensions are to be verified on site prior to work commencing
 4. All temporary works are the responsibility of the contractor

EXISTING SITE BLOCK PLAN

 J.BALASINGAM CHARTERED BUILDING ENGINEER TEL: 07500043858 E-MAIL: jegatheebanb@yahoo.com	CLIENT :MRS. MENAKAI NIRANJAN	DRAWN BY : B.J DESIGNED BY : B.J	REVISION :
PROJECT : 15 Byron Woy Hoyes UB4 8AT	TITLE : PROPOSED SINGLE STOREY REAR EXTENSION	DRAWING NO : BJ/2019/62/7 DATE : 22/12/2019	SCALE : 1:200 ORG.SIZE : A3