




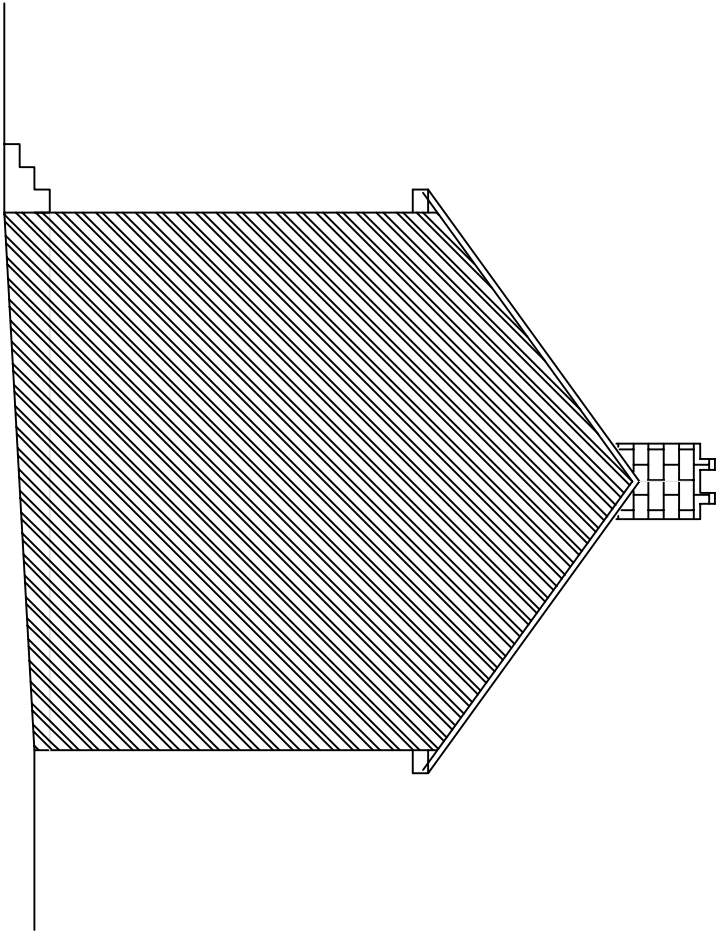

EXISTING SIDE(LH) ELEVATION

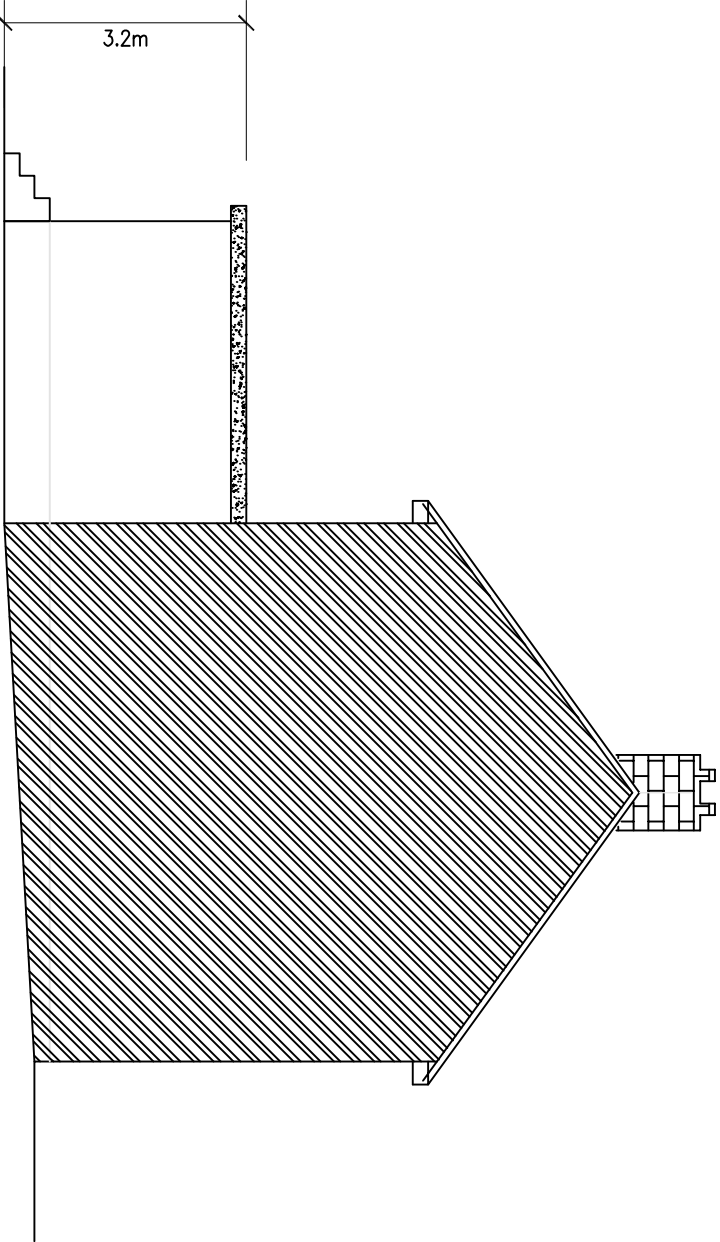


PROPOSED SIDE(LH) ELEVATION

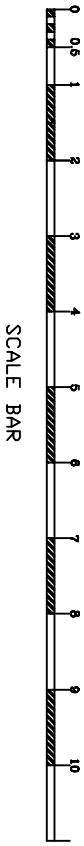

NOTES:

1. This drawing is to be read in conjunction with all relevant Architects and Engineers drawings
2. Only figured dimensions are to be used for construction
3. All dimensions are to be verified on site prior to work commencing
4. All temporary works are the responsibility of the contractor

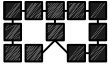J. BALASINGAM CHARTERED BUILDING ENGINEER TEL: 07500043858 E-MAIL: jegatheebanb@ychoo.com	CLIENT :MRS. MENAKA NIRANJAN	DRAWN BY : B.J	REVISION :
PROJECT : 15 Byron Way Hoyes UB4 8AT	TITLE : PROPOSED SINGLE STOREY REAR EXTENSION	DESIGNED BY : B.J	
	DRAWING NO : BJ/2019/62/6	DATE : 22/12/2019	SCALE : 1:100
			ORG.SIZE : A3