




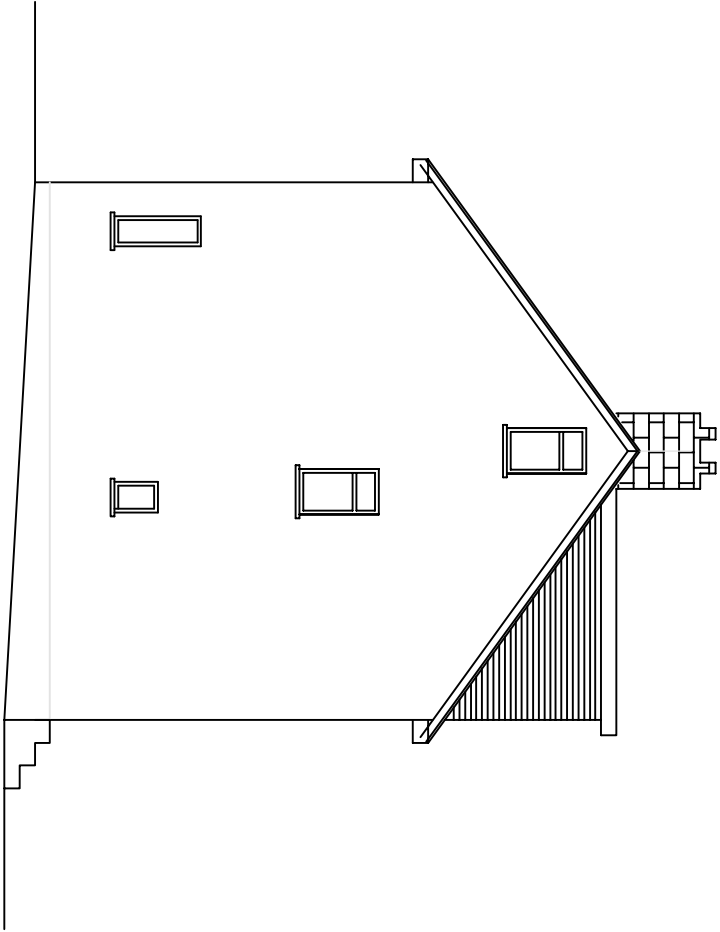

EXISTING SIDE(RH) ELEVATION

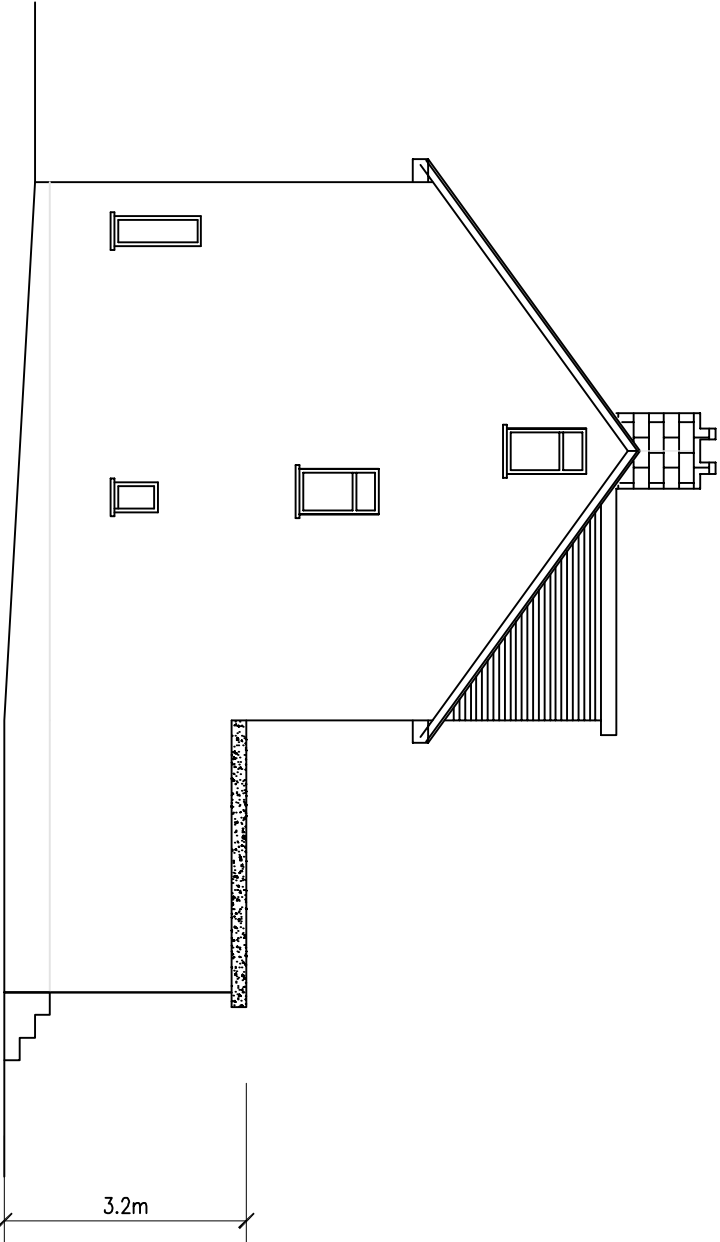

PROPOSED SIDE(RH) ELEVATION

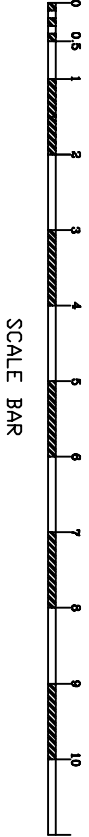

- NOTES:
1. This drawing is to be read in conjunction with all relevant Architects and Engineers drawings
 2. Only figured dimensions are to be used for construction
 3. All dimensions are to be verified on site prior to work commencing
 4. All temporary works are the responsibility of the contractor



J.BALASINGAM
CHARTERED BUILDING ENGINEER
TEL: 07500043858
E-MAIL: jegatheebanb@yahoo.com

PROJECT : 15 Byron Way Hayes UB4 8AT	CLIENT :MRS. MENAKA NIRANJAN	DRAWN BY : B.J DESIGNED BY : B.J	REVISION :A
TITLE : PROPOSED SINGLE STOREY REAR EXTENSION	DRAWING NO : BJ/2019/62/5 DATE : 14/03/2020	SCALE : 1:100 ORG.SIZE : A3	