




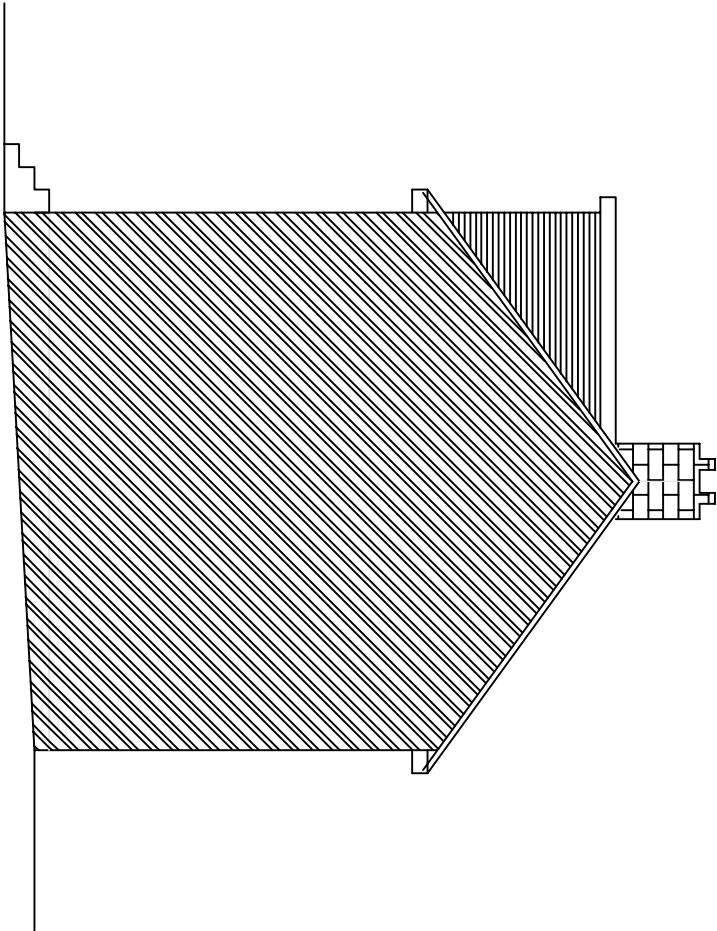

EXISTING SIDE(LH) ELEVATION

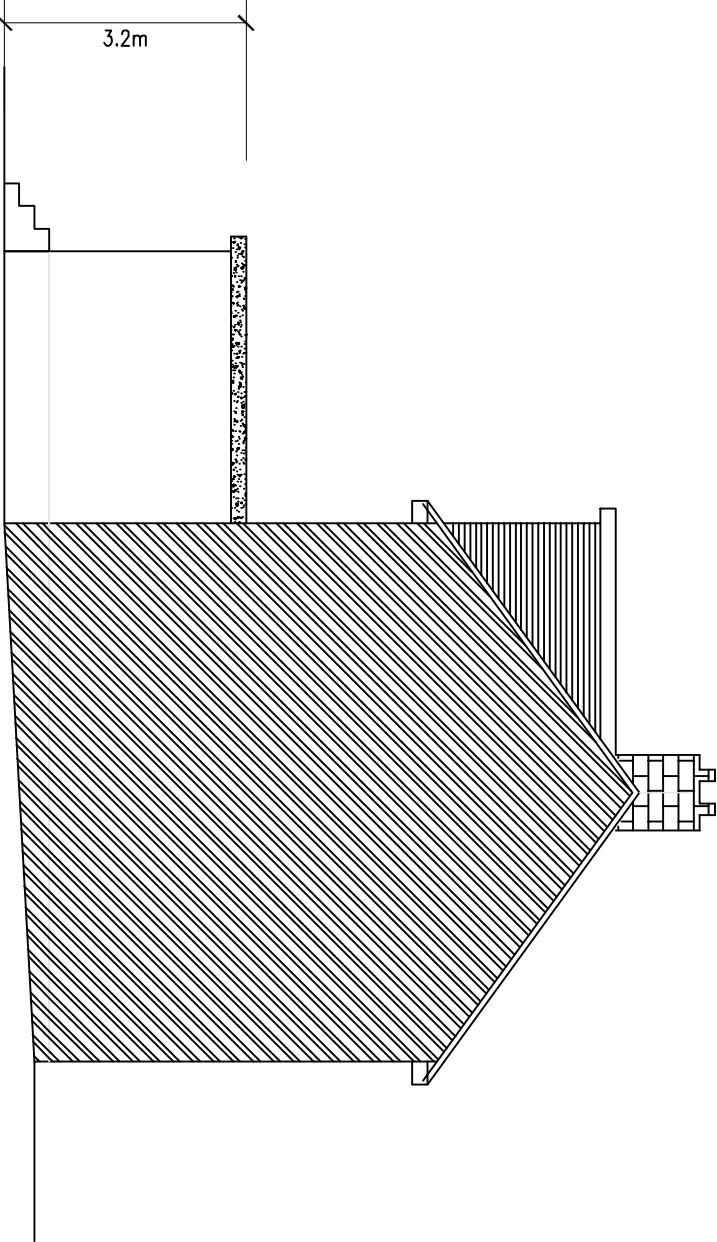

PROPOSED SIDE(LH) ELEVATION

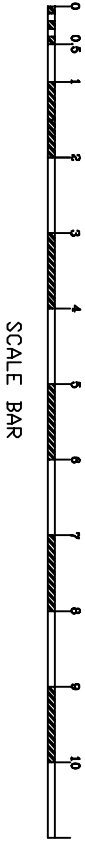

- NOTES:
- 1. This drawing is to be read in conjunction with all relevant Architects and Engineers drawings
 - 2. Only figured dimensions are to be used for construction
 - 3. All dimensions are to be verified on site prior to work commencing
 - 4. All temporary works are the responsibility of the contractor

 J.BALASINGAM CHARTERED BUILDING ENGINEER TEL: 07500043858 E-MAIL: jegaatheeban@yahoo.com	CLIENT :MRS. MENAKA NIRANJAN	DRAWN BY : B.J	REVISION :A
PROJECT : 15 Byron Woy Hoyes UB4 8AT	TITLE : PROPOSED SINGLE STOREY REAR EXTENSION	DESIGNED BY : B.J	
	DRAWING NO : BJ/2019/62/6 DATE : 14/03/2020	SCALE : 1:100 ORG SIZE : A3	