





BYRON WAY

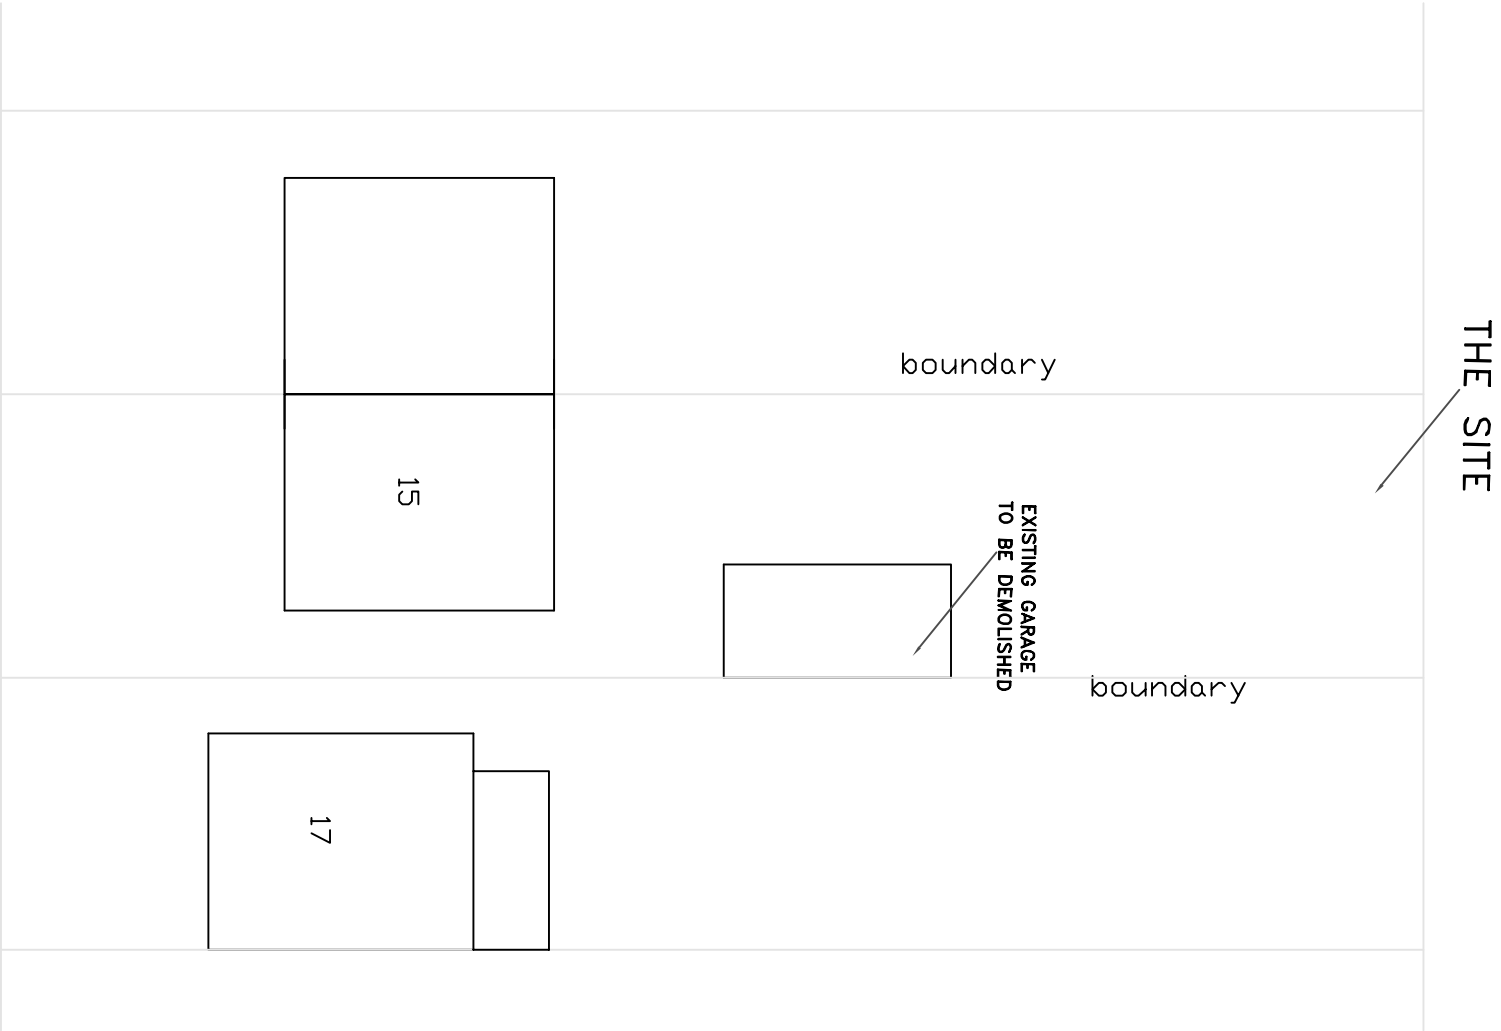

- NOTES:
- 1. This drawing is to be read in conjunction with all relevant Architects and Engineers drawings
 - 2. Only figured dimensions are to be used for construction
 - 3. All dimensions are to be verified on site prior to work commencing
 - 4. All temporary works are the responsibility of the contractor

EXISTING SITE BLOCK PLAN

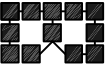J.BALASINGAM CHARTERED BUILDING ENGINEER TEL: 07500043858 E-MAIL: jegatheebanb@yahoo.com	CLIENT :MRS. MENAKAI NIRANJAN	DRAWN BY : B.J	REVISION :A
PROJECT : 15 Byron Way Hoyes UB4 8AT	TITLE : PROPOSED SINGLE STOREY REAR EXTENSION	DESIGNED BY : B.J	
		DRAWING NO : BJ/2019/62/7 DATE : 14/03/2020	SCALE : 1:200 ORG.SIZE : A3