HS2 Asset ID	Suitability
HS2-000001004	S0

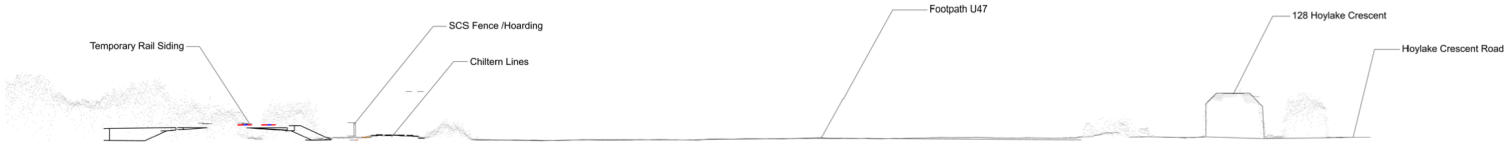

1 / 000 Section 2 2 CH Approx 24+240
1:500

1 / 000 PLAN
1:1000

MAP

FOR INFORMATION

Rev	Description	Drawn	Checked	Con App	HS2 App
P01.1					

HS2 accepts no responsibility for any circumstances which arise from the reproduction of this document after alteration, amendment or abbreviation or if it is issued in part or issued incompletely in any way.

© Crown Copyright and database right 2018. All rights reserved. Ordnance Survey Licence number 100049190

© Crown Copyright material is reproduced with the permission of Land Registry under delegated authority from the Controller of HMSO.

This material was last updated on 2018 and may not be copied, distributed, sold or published without the formal permission of Land Registry. Only an official copy of a title plan or register obtained from the Land Registry may be used for legal or other official purposes.

Scale with caution as distortion can occur.

Legends/Notes:

HS2

Registered in England Registration No. 06791686
Registered office: 2 Snow Hill, Queensway, Birmingham, B4 6GA

OFFICIAL

Creator/Originator: Skanska - Costain - Strabag JV

Zone: West Ruislip Retained Embankment

Project/Contract: HS2-MWCC SCS Sector S2

Design Stage:

Discipline/Function: Construction & Logistics

Drawing Title: West Ruislip Retained Embankment
Engineering Layout Drawing
WEST RUISLIP RETAINED EMBANKMENT
CROSS SECTION 2 & PLAN CH Approx 24+240

Drawn	Checked	Approved
---	---	---
Date	**Scale**	**Size**
24/03/22	AS SHOWN	---

Drawing No.: 1MC04-SCJ-CL-DSK-SS05_SL07-S30022

Rev.: P01.1