


Location and height of existing garage shown as a dotted line. New building is inset to visually keep the sight lines down from the adjoining house

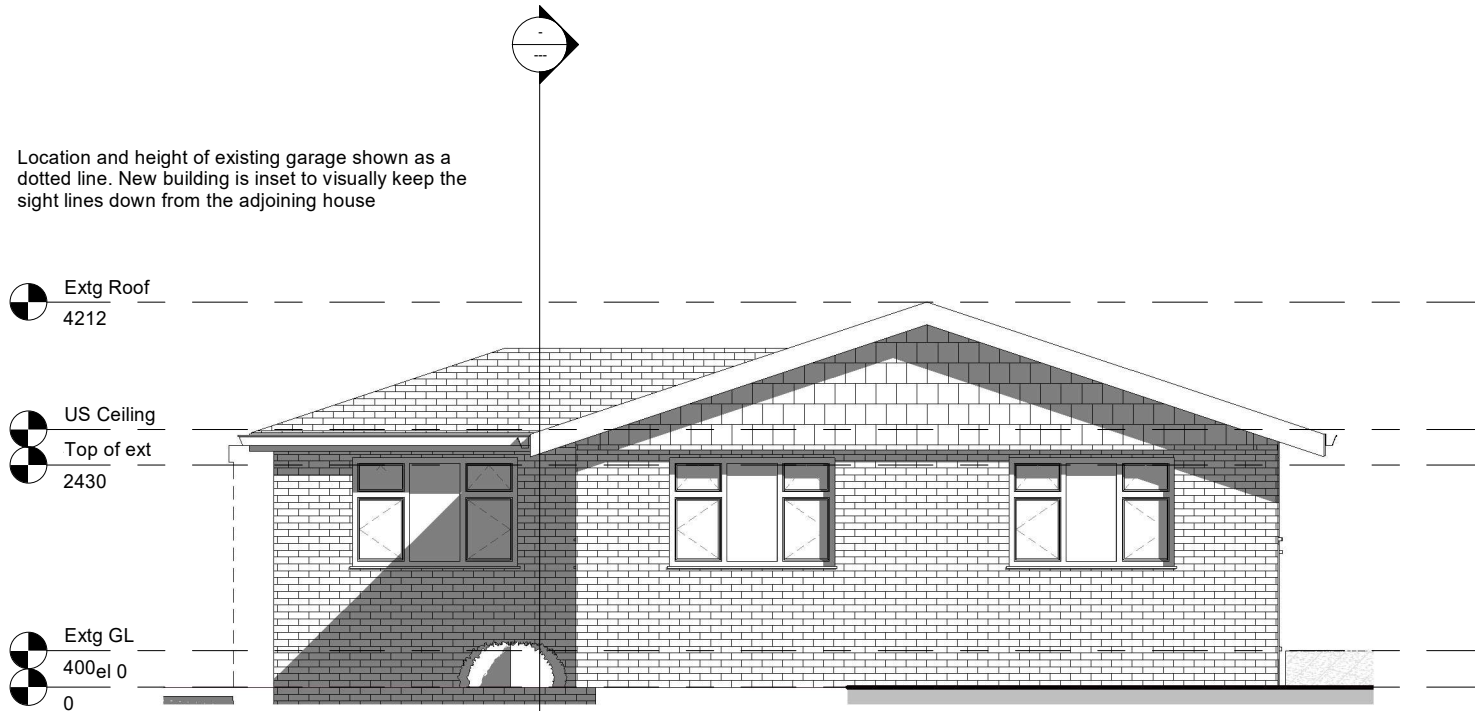

1 Height comparison
1 : 50

	No.	Description	Date	 Chartered Surveyors and Construction Consultants				PROJECT 4 CURZON PLACE		CLIENT Jenny A'Court	
								SHEET Height comparison	Date October 2020	Project number Project Number	Scale (@ A3) 1 : 50
									Drawn by Author	DRAWING NUMBER	
									Checked by Checker	6	REV
				CODE	STATUS	SUITABILITY DESCRIPTION	PURPOSE OF ISSUE				