


BLOCK PLAN

SCALE 1:200

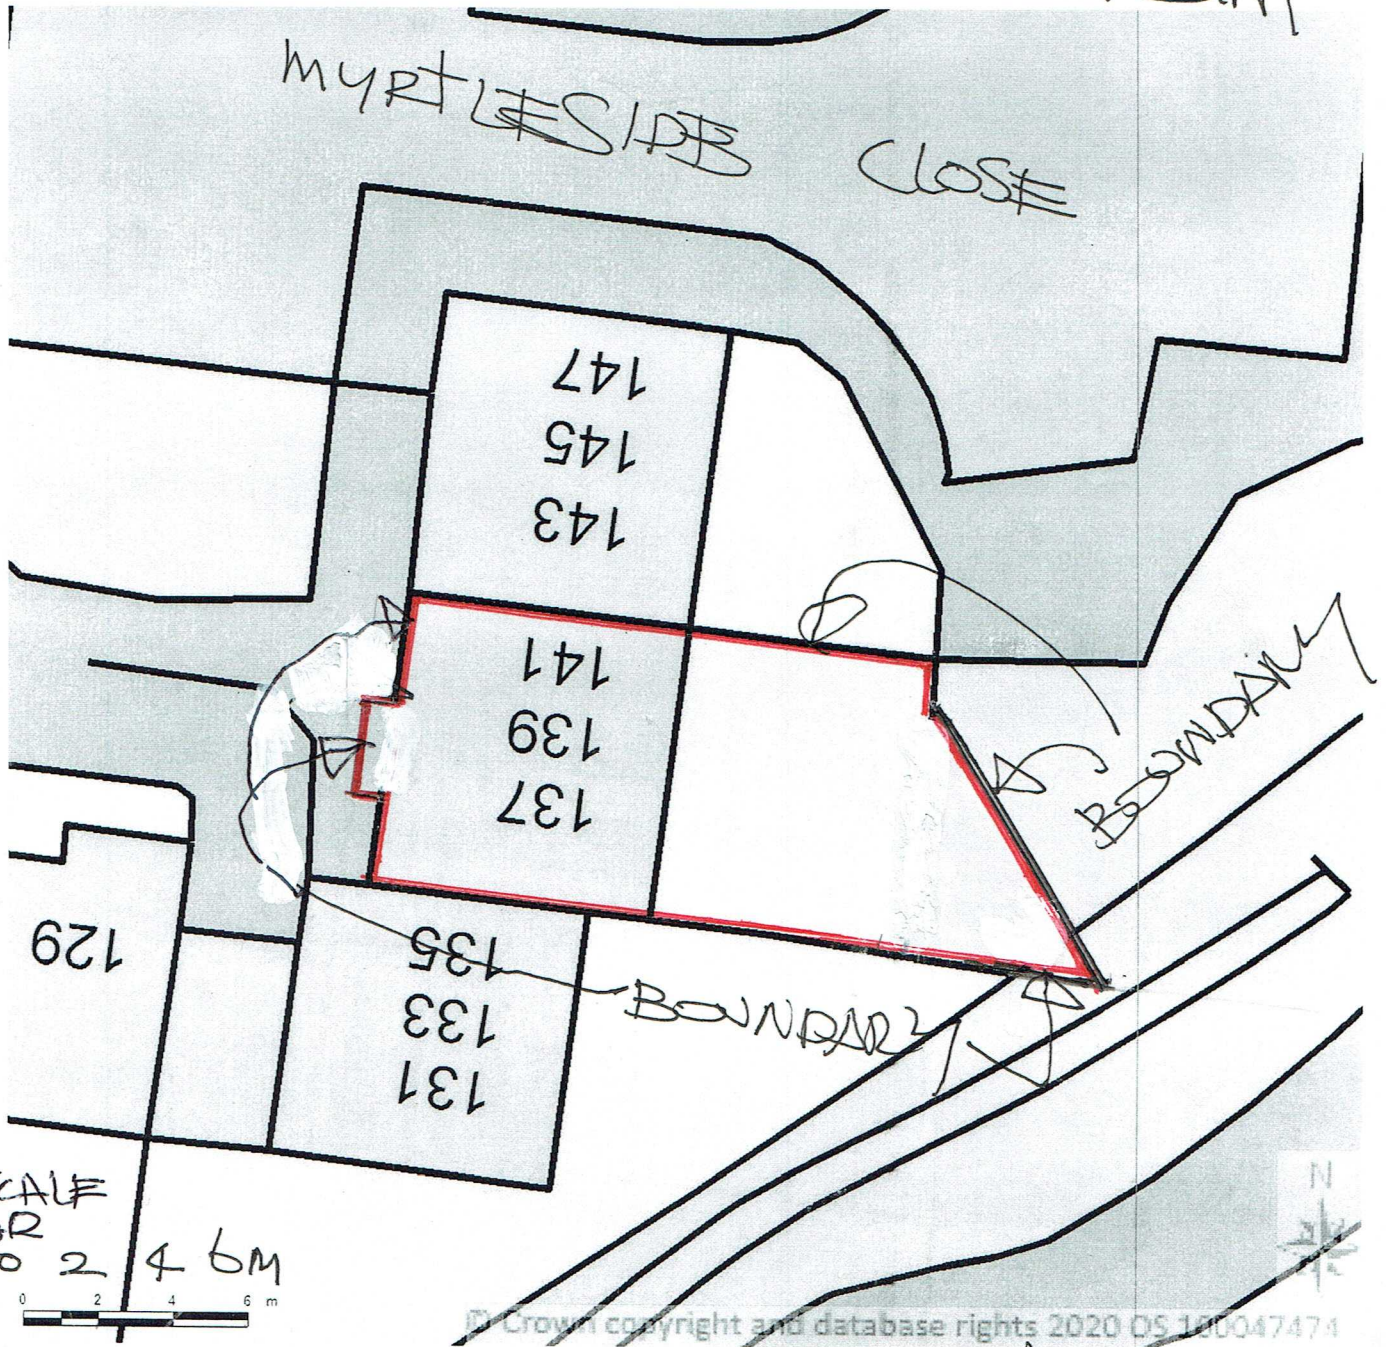

NORTH
POINT



SITE:

139 MYRTLESIDE CLOSE
NORTHWOOD, MIDDLESEX,
HA6 2GB.

A4 SIZE

DATE: AUG 20



Kevin O'Callaghan
Chartered Architect
374A St Albans Road, Watford, Herts, WD24 6PJ
Tel: 01923 803848 & 07812695079

DRG NO.
BP-4000