




DATE March 2021	DRAWN BY K O'C
SCALE 1:100	REVISIONS
DRAWING NUMBER TS-139-1000 Print Drawing at 1/50 for A3 size	A3 SIZE DRAWING 

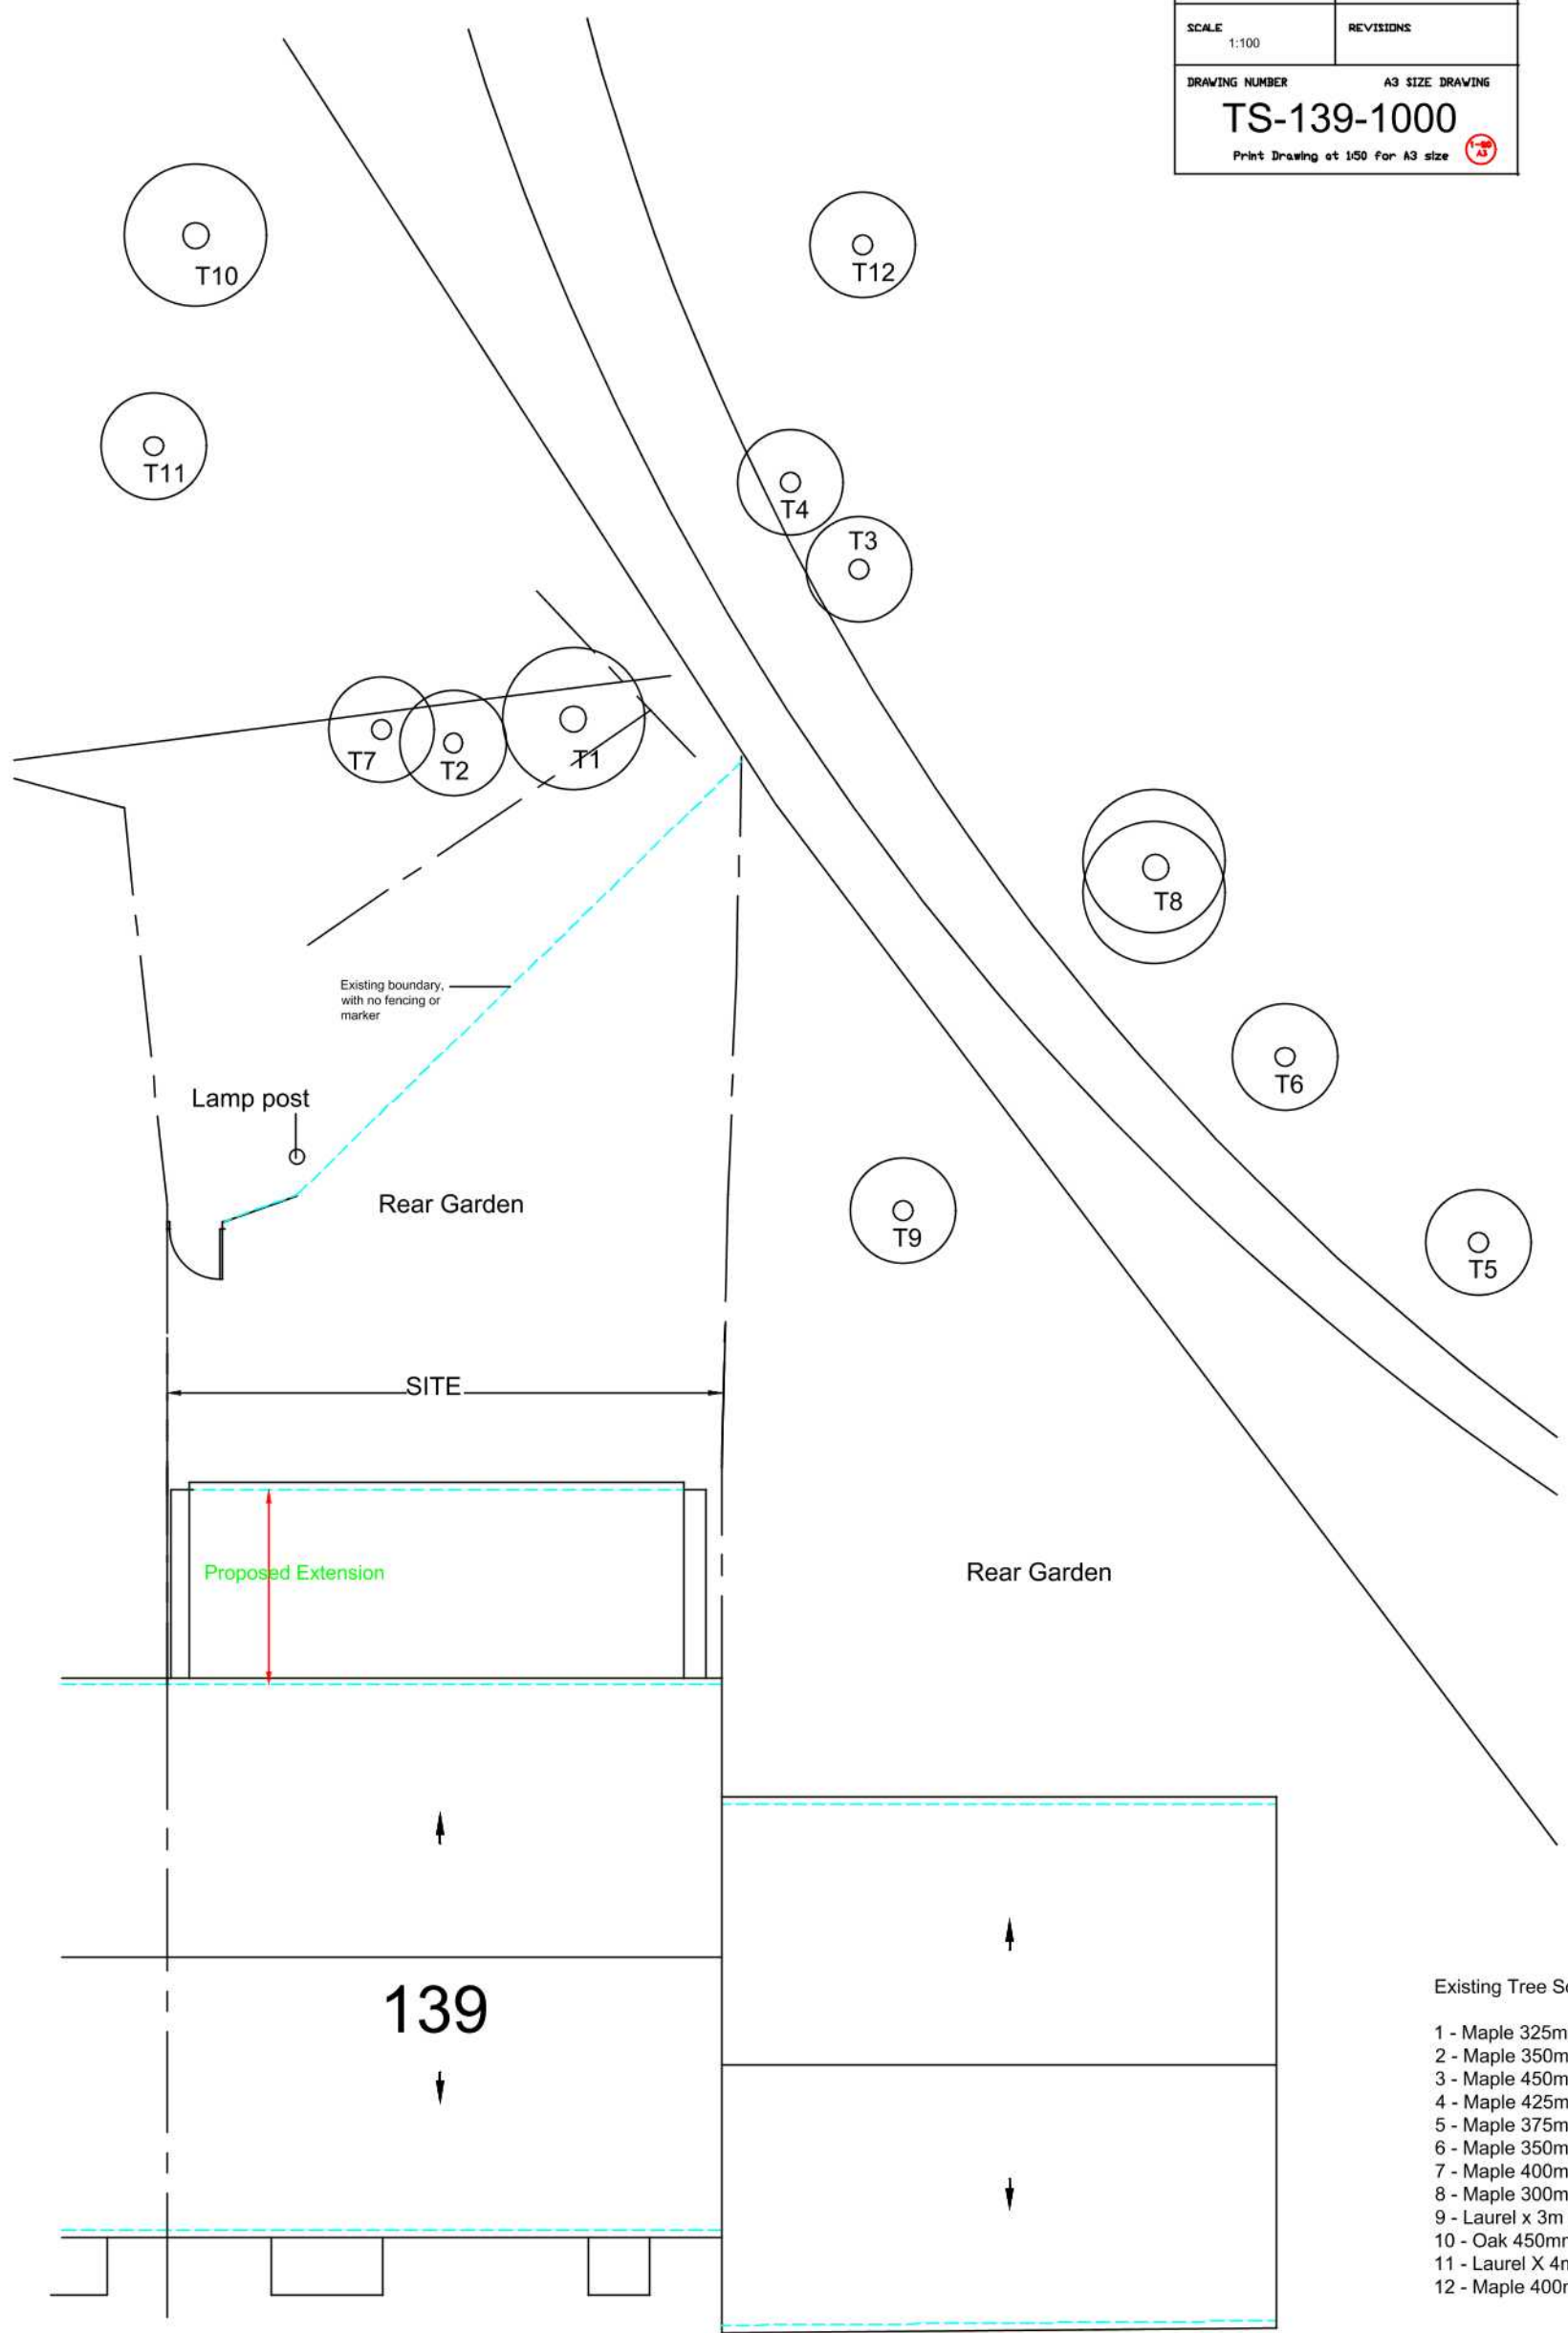

Existing Tree Survey

1:100

Scale Bar 0-10 metres at 1:100 Scale

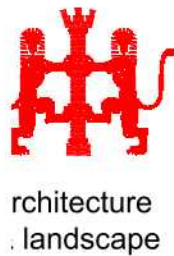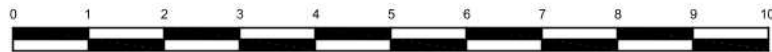

Kevin O'Callaghan
Chartered Architect

374A St Albans Road
Watford, Herts, Wd24 6PJ.
Mobile: 07812 695079 & Tel: 01923 803848
email: ko.architect@talktalk.net

CLIENT	John Prichard
LOCATION/PROJECT	139 Myrleside Close, Northwood, Middlesex, HA6 2GB.
TITLE OF DRAWING	Existing Tree Survey

DESCRIPTION OF PROPOSED WORKS	Proposed single storey rear extension to existing property
DRAWING NUMBER	TS-139-1000 Print Drawing at 1/50 for A3 size