
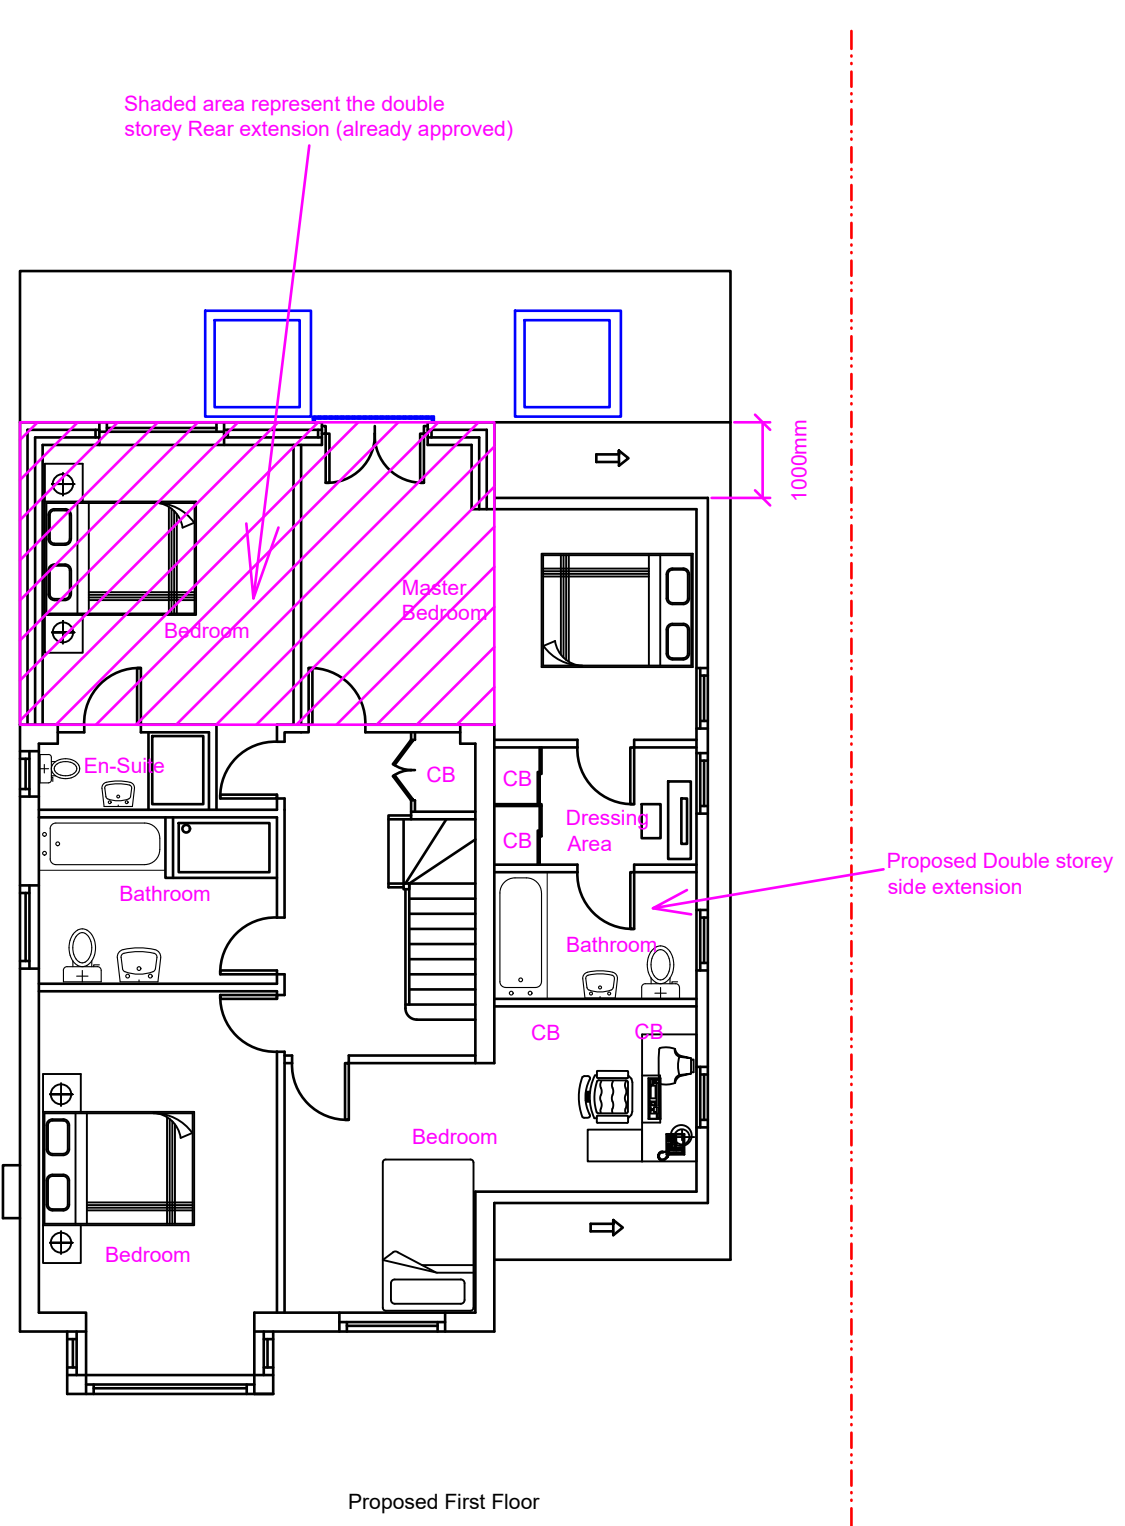


 Shaded Area represent the extension which has already been approved under planning application no: 75358/APP/2020/3066

Note: This Drawing is for planning purpose only and should not be used for construction.
All dimensions should be confirmed on site and any deviation should be reported back to designer.

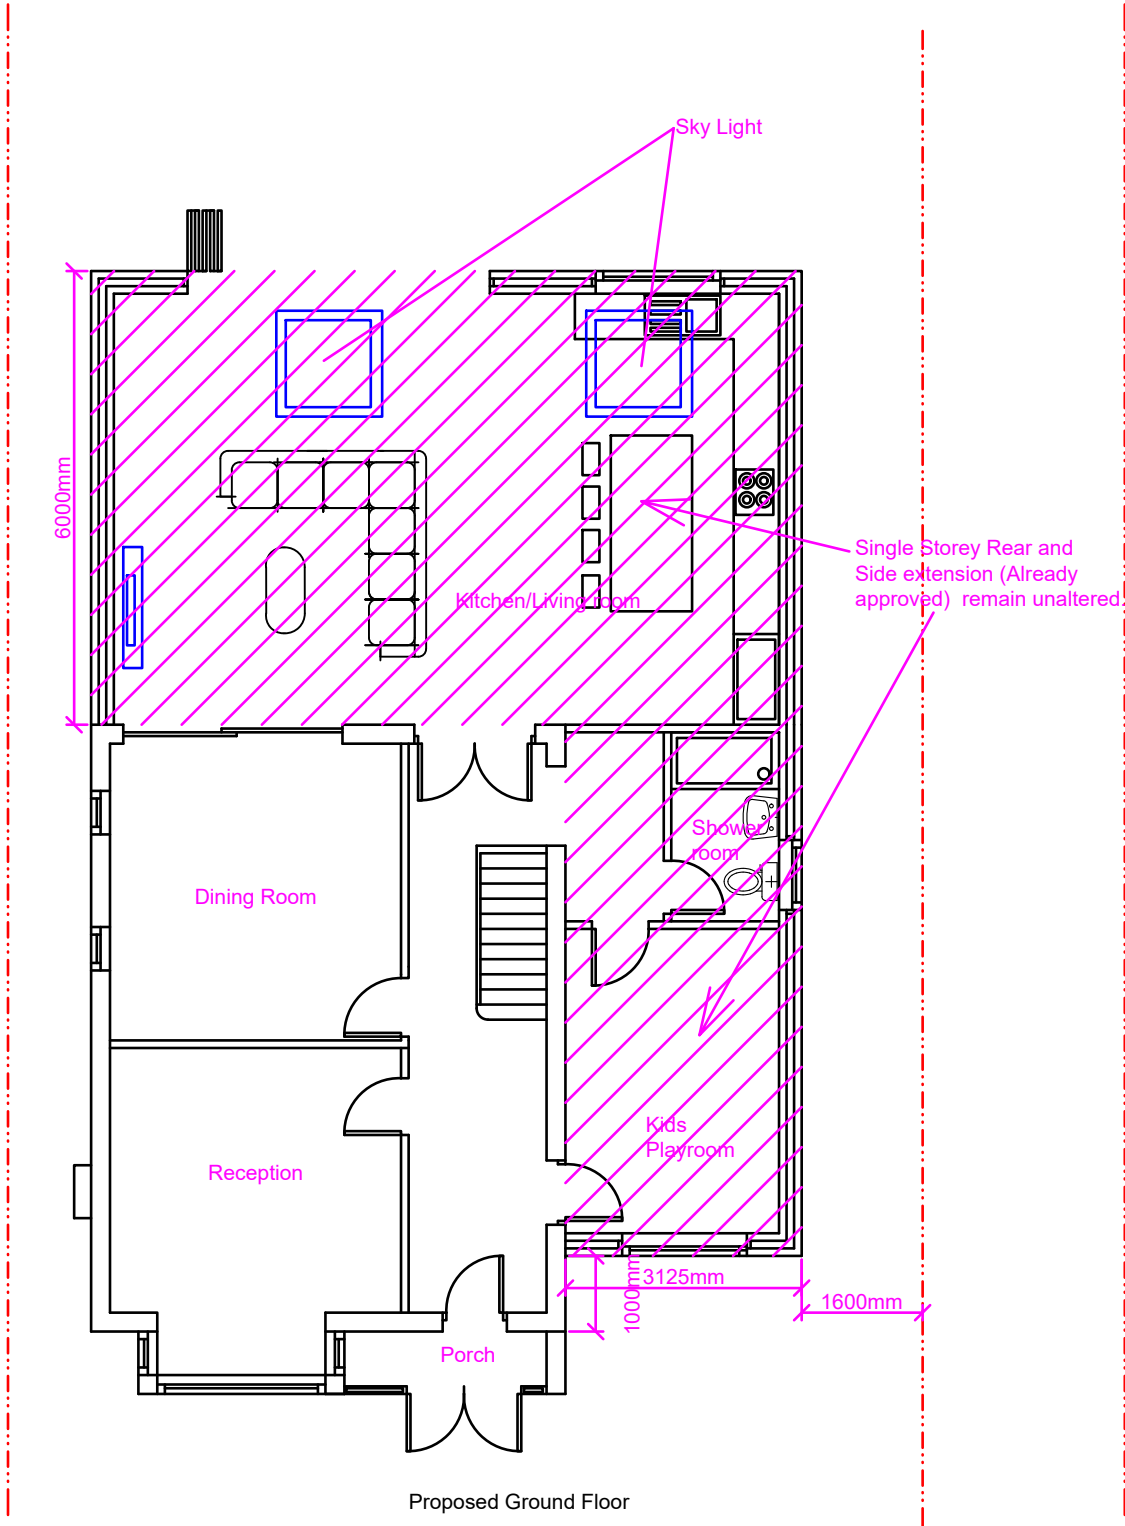

<u>Proposed Development:</u> Single storey Side Extension and Part single and Part Double storey Rear Extension	<u>Site Address:</u> 19 Lawn Avenue West Drayton UB7 7AQ	<u>Revisions:</u> <table><tr><th>Rev</th><th>Date</th><th>Description</th></tr><tr><td>A</td><td>08/12/2020</td><td></td></tr><tr><td></td><td></td><td></td></tr><tr><td></td><td></td><td></td></tr><tr><td></td><td></td><td></td></tr><tr><td></td><td></td><td></td></tr></table>	Rev	Date	Description	A	08/12/2020														<u>Drawing Description:</u> Proposed Floor Layout <u>Drawing No:</u> ART/DEC2020/DSE19LA/PL	Scale: 1:100 Paper Size: A3 Sheet No: 2 of 6 	ART CONSULTANTS (UK) LTD 113 LONG LANE STANWELL TW19 7AL M:07960071377 E: ARTCONSULTANTSUK@GMAIL.COM
Rev	Date	Description																					
A	08/12/2020																						