



Note:
a) Single storey wrap around along with double storey rear extension is being built under planning consent with ref: 75358/APP/2020/3066. Currently, structure of wrap around extension and double storey rear extension is in place.
b) Site benefit from an existing porch. The proposed porch will retain this porch and projected front part of the proposed porch will be open.

Note: This Drawing is for planning purpose only and should not be used for construction.
All dimensions should be confirmed on site and any deviation should be reported back to designer.

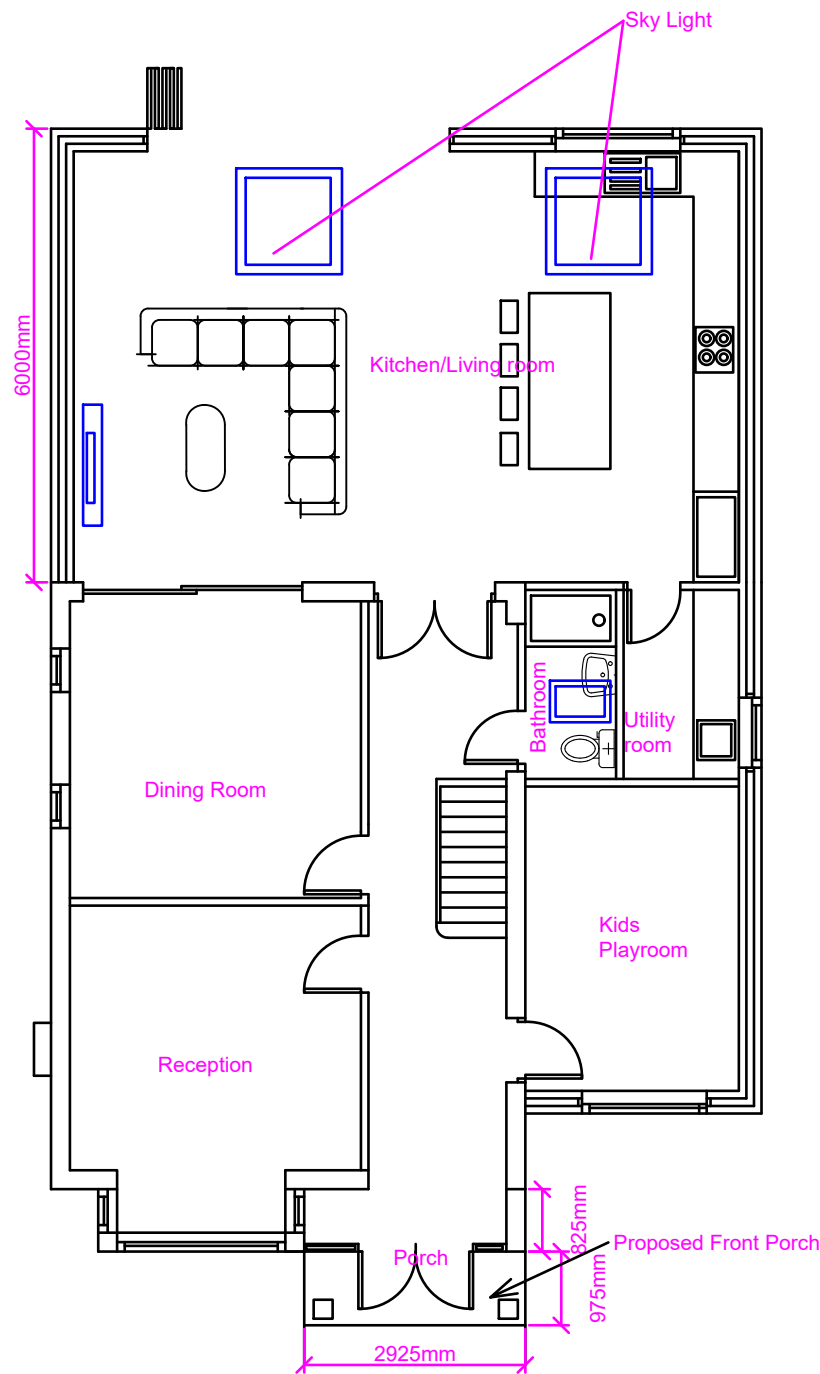

Proposed Ground Floor

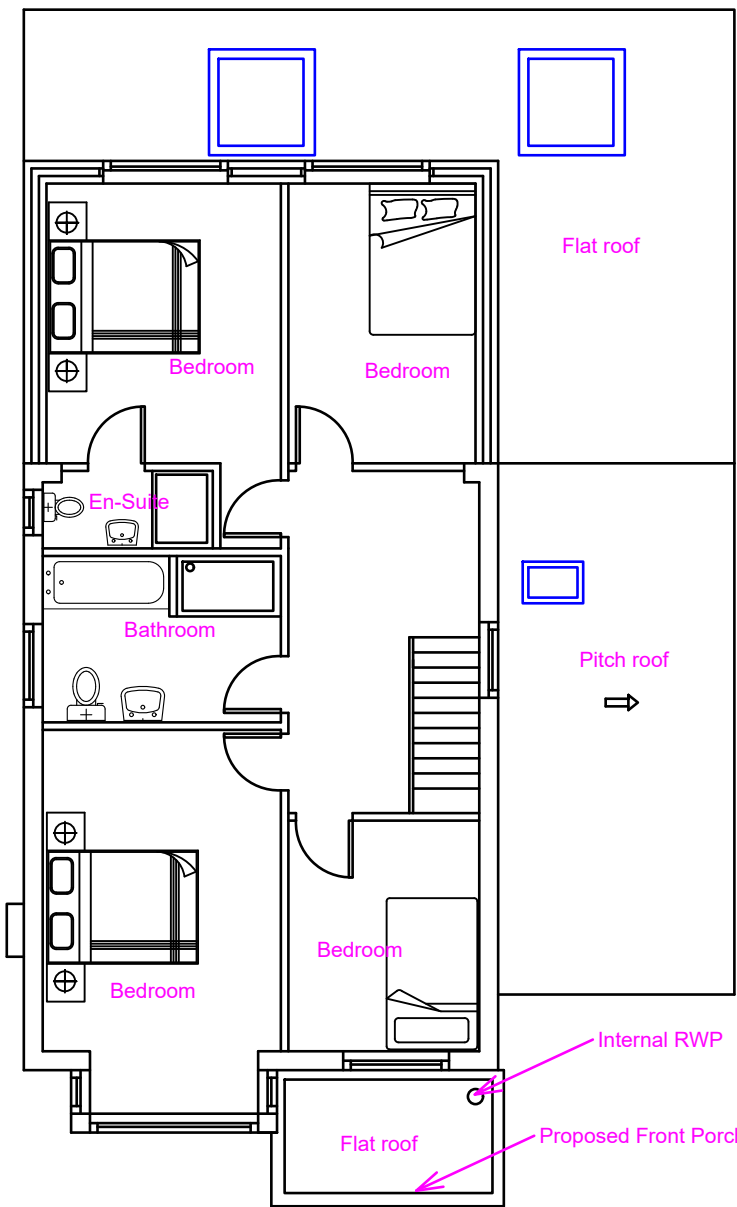

Proposed First Floor

Proposed Development:

Front Porch

Site Address:

19 Lawn Avenue
West Drayton
UB7 7AQ

Revisions:

Rev	Date	Description
A	15/06/2021	
B	23/06/2021	Reduced Porch size and removed decorative pillars
C	04/10/2021	Changed roof of porch to Dual pitch

Drawing Description:

Proposed Floor Layout

Drawing No:

ART/2021/FP19LA/PL Rev C

Scale: 1:100
Paper Size: A3
Sheet No: 2 of 5



ART CONSULTANTS (UK) LTD
113 LONG LANE
STANWELL
TW19 7AL
M:07960071377
E: ARTCONSULTANTSUK@GMAIL.COM