
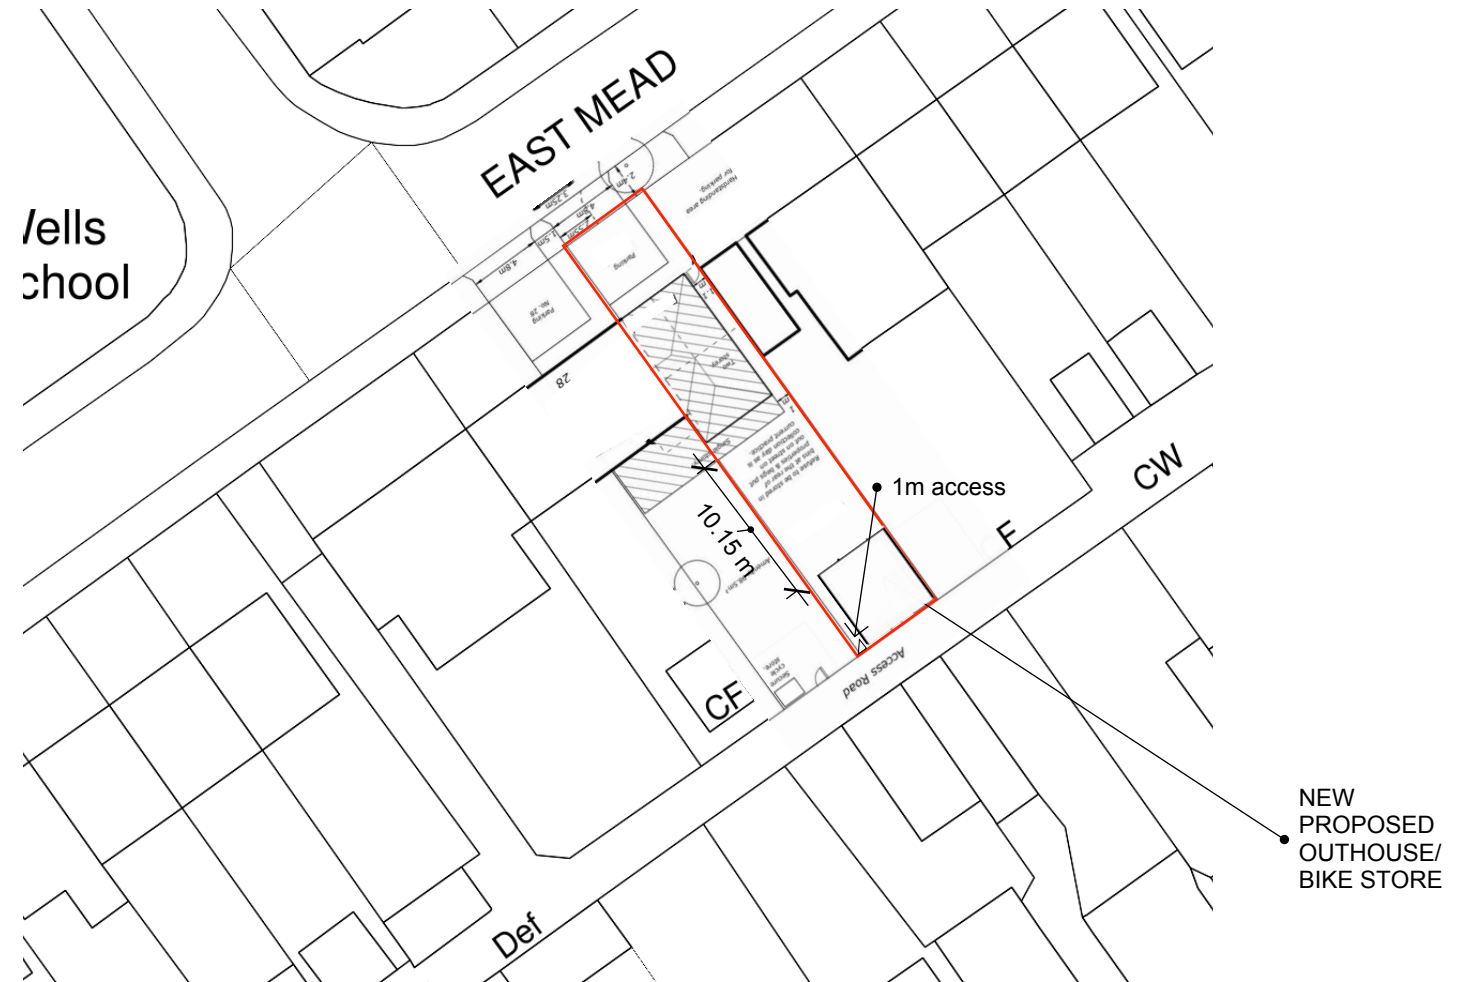



28a, East Mead, Ruislip, Hillingdon, HA4 9HH

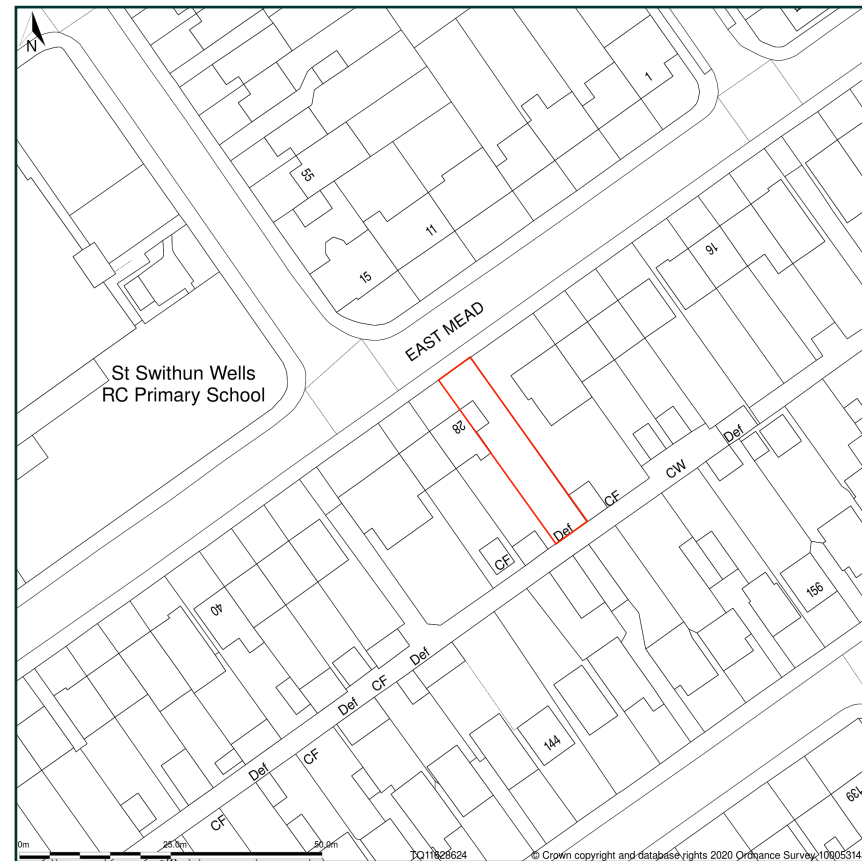

Site Plan shows area bounded by: 511555.14, 186175.43 511696.56, 186316.86 (at a scale of 1:1250), OSGridRef: TQ11628624. The representation of a road, track or path is no evidence of a right of way. The representation of features as lines is no evidence of a property boundary.









Produced on 13th Jan 2020 from the Ordnance Survey National Geographic Database and incorporating surveyed revision available at this date. Reproduction in whole or part is prohibited without the prior permission of Ordnance Survey. © Crown copyright 2020. Supplied by www.buyaplan.co.uk a licensed Ordnance Survey partner (100053143). Unique plan reference: #00484541-A2FC45

Ordnance Survey and the OS Symbol are registered trademarks of Ordnance Survey, the national mapping agency of Great Britain. Buy A Plan logo, pdf design and the www.buyaplan.co.uk website are Copyright © Pass Inc Ltd 2020

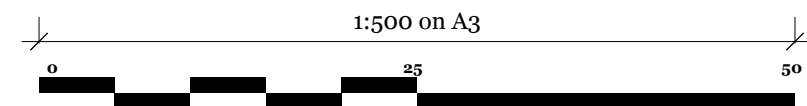





Rear STORAGE Outhouse

SITE PLAN

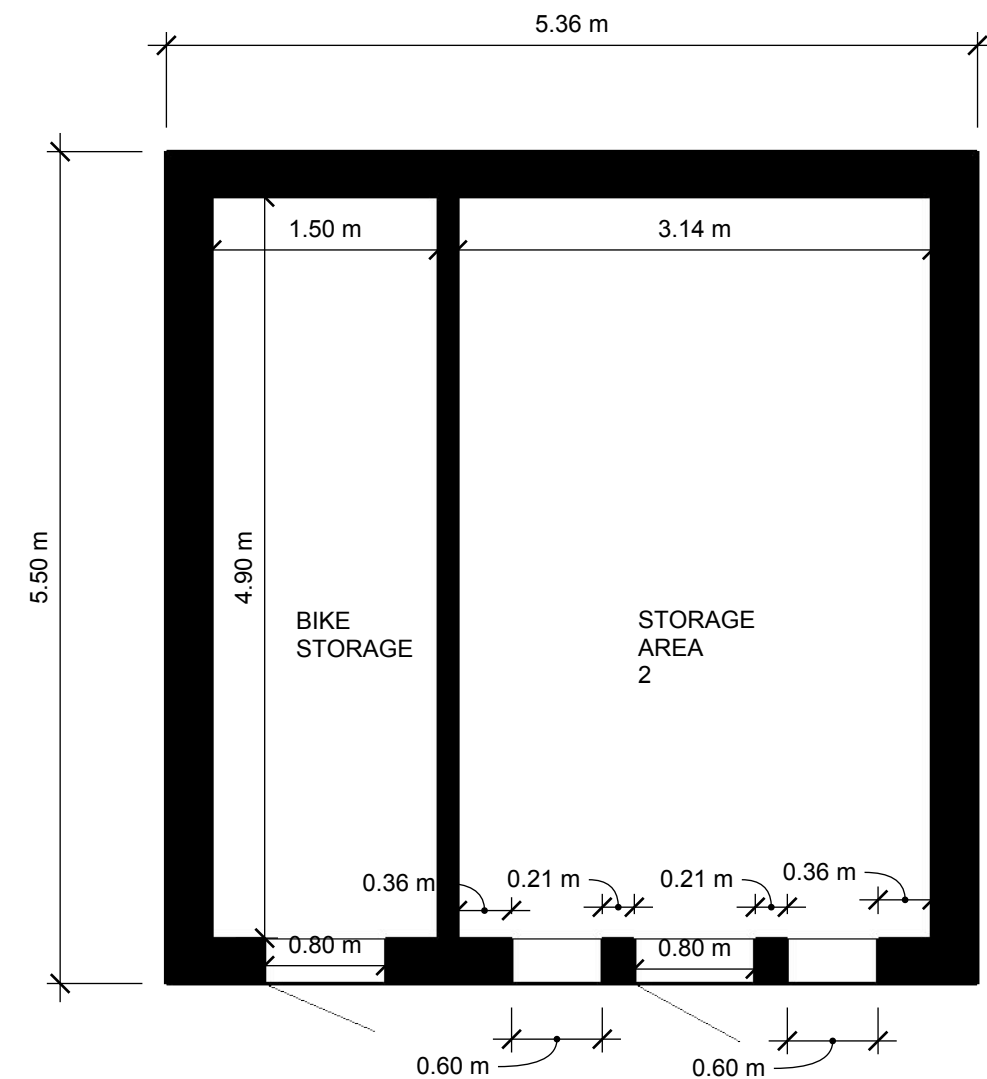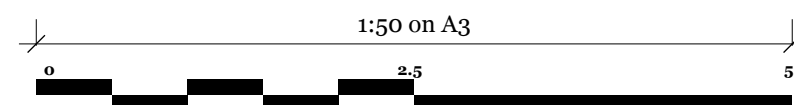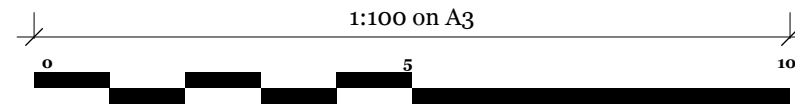 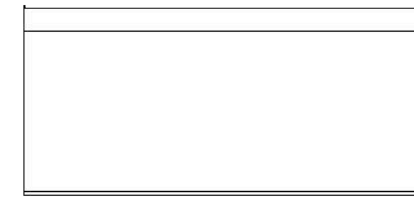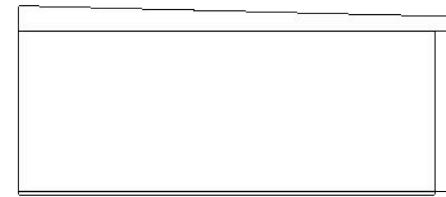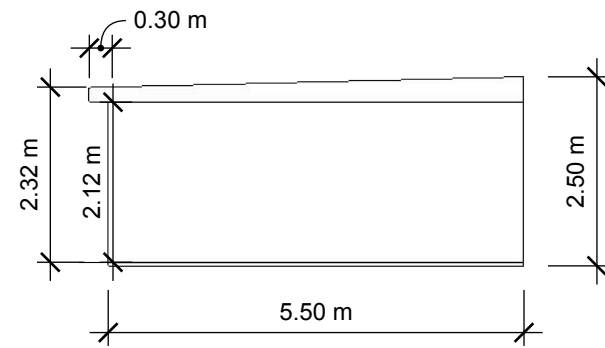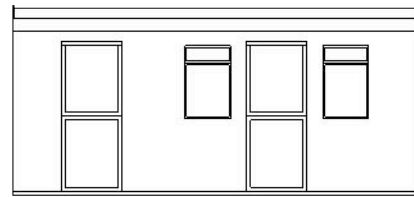

Rear STORAGE Outhouse

FRONT & REAR ELEVATIONS OF PROPOSED OUTHOUSE

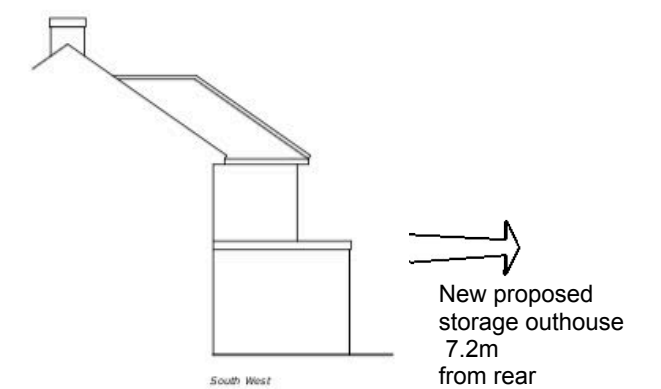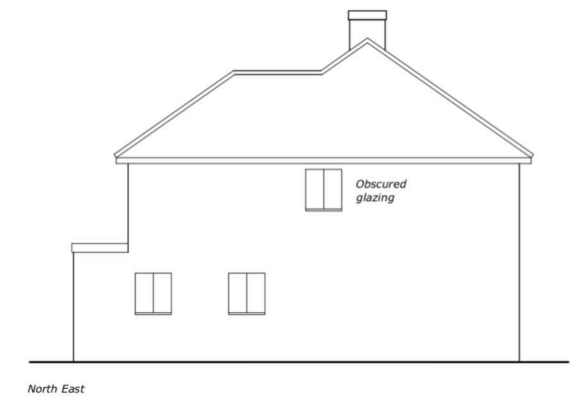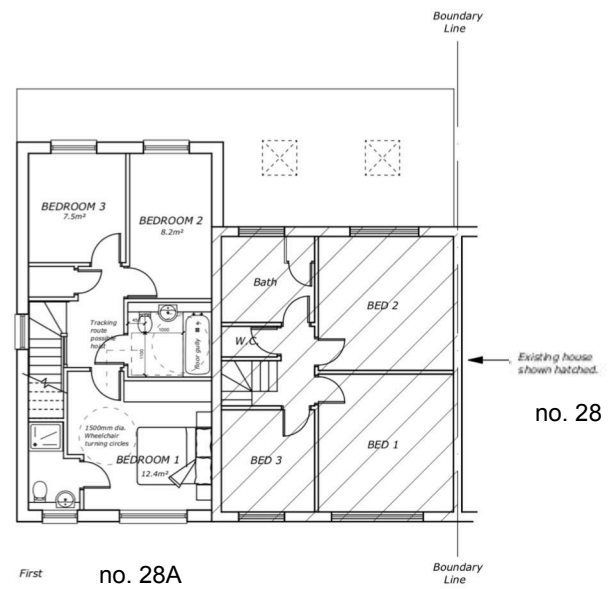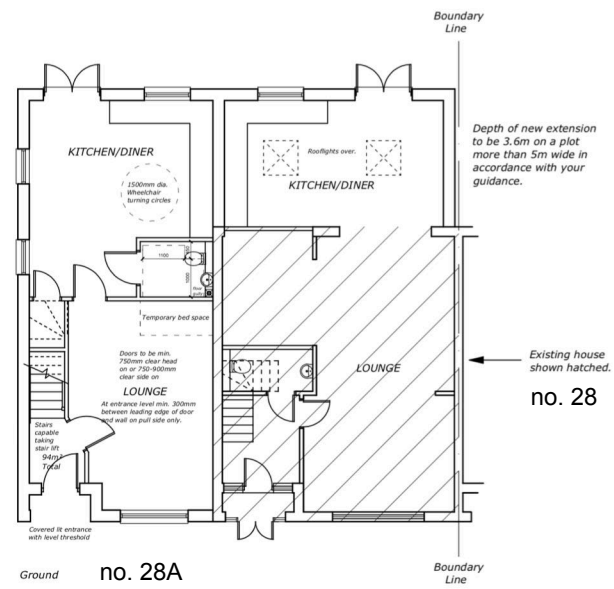

Proposed Plans and Elevations

