


Design and Access Statement

- *** The property located on quite area at 42 Hillingdon Hill, London UB10 0JB
- *** The purpose of the proposal is to extend the house to two stories to side and single story to rear. with creating dormer window.
- *** The house has already external amenities at rear of the garden and the size of land is big.
- *** The proposal will not be a cause of shadow for both neighbors. Our property and neighbors houses rear windows faces to west-south.
- *** At proposal design we have enough spaces for more than two cars. With new landscape design at front we proposed outdoor two car parking space.
- *** The design get in charge that two bin refusing and recycling parking.
- *** The proposed-works- is wholly within-the land belonging to 42 Hillingdon Hill, London UB10 0JB and there will be no overshadowing, visibility, noise, lighting issues, as the proposal will be kept same scan of the street at front.
- *** The house is solely private domestic.
- *** The proposal does not make any impact on any highway or public route, nor does it affect any existing amenities.
- *** Crime prevention measure to the scheme, are to accommodate by utilizing the existing house alarm system.
- *** All materials specified on the drawings are using traditional materials, brick, timber, windows, glass, flat roof that can be easily repaired by specialized trades. Traditional materials would be more environmentally friendly than plastics.
- *** The impact- of-the proposal on the street scene would be minimal, as illustrated on the drawings.

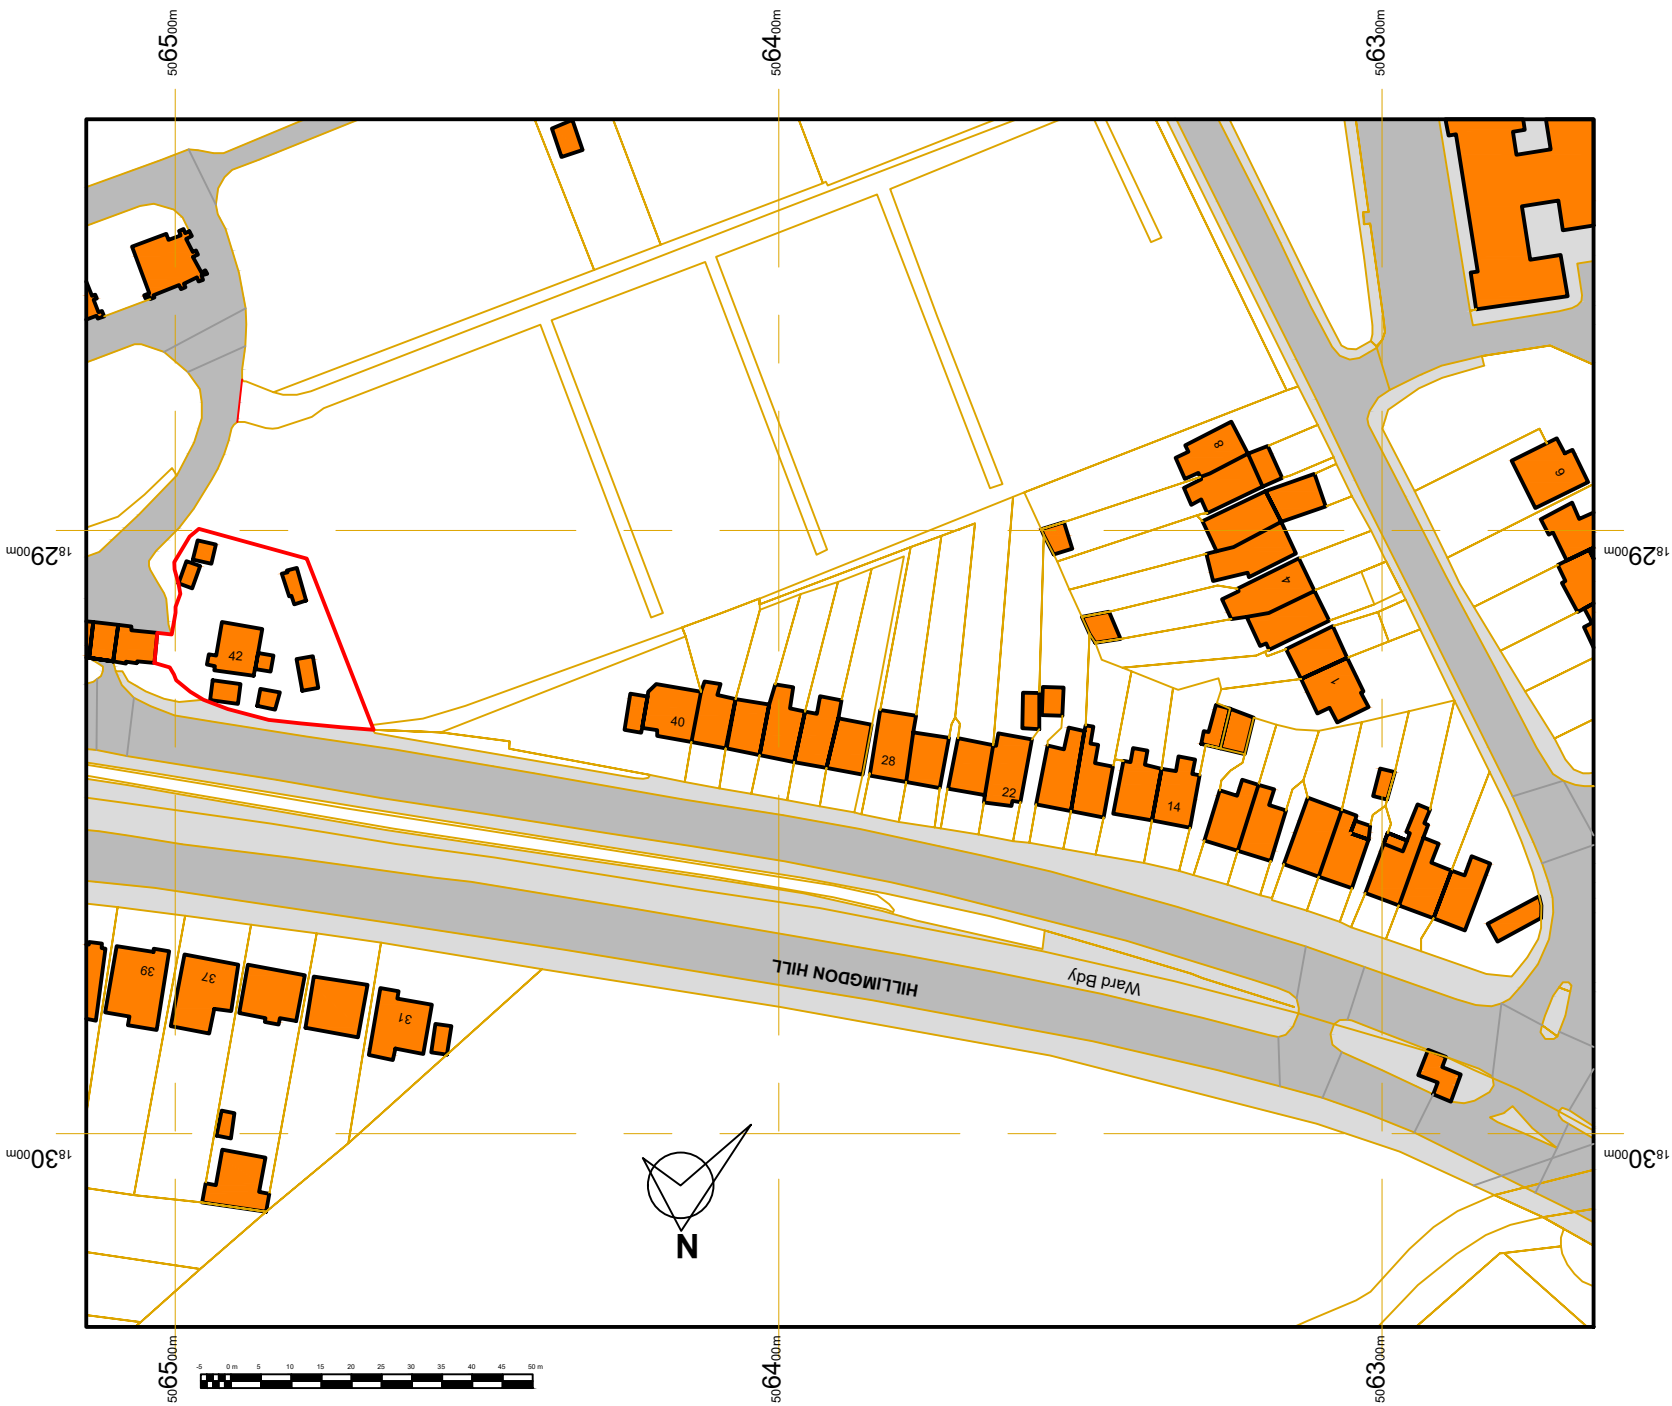

SITE PLAN 1/1250



SITE PLAN scale 1/500

client	Mr. Apdolfettah Ekayem 42 Hillingdon Hill London UB10 0JB
Project Address	42 Hillingdon Hill London UB10 0JB
Agent	Safa Alattar 27 Goldhawk Road Shepherds Bush London W12 8QQ

SITE PLAN AND DESIGN STATEMENT

SCALE 1/1250

DRW NO 01 REV A