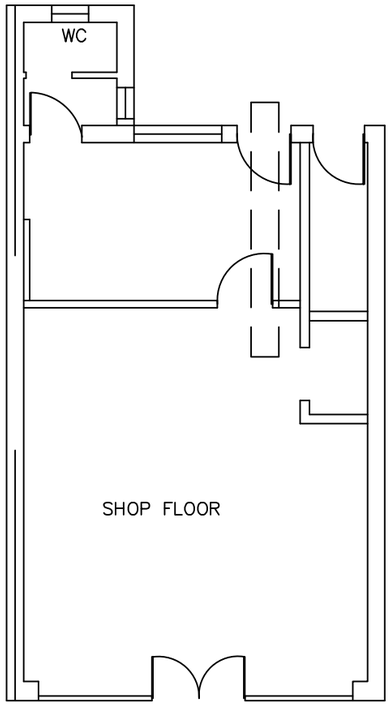

EXISTING FLOOR PLAN
SCALE 1:100

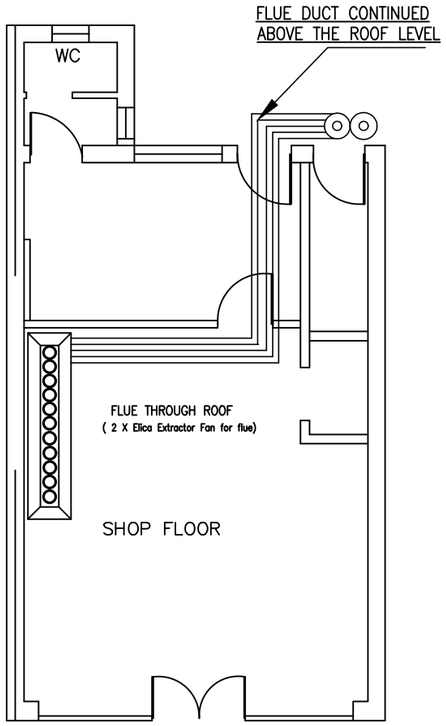

PROPOSED FLOOR PLAN
SCALE 1:100

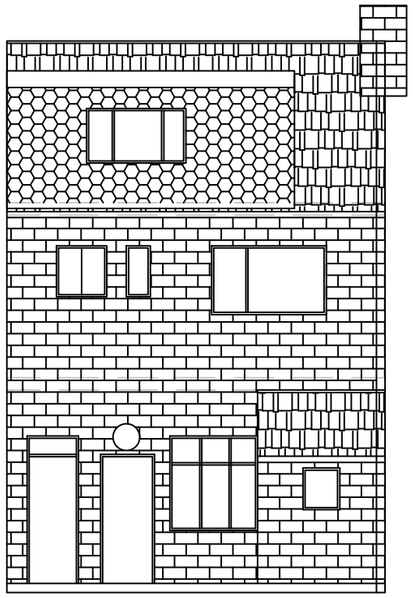

EXISTING REAR ELEVATION
(SCALE 1:100)

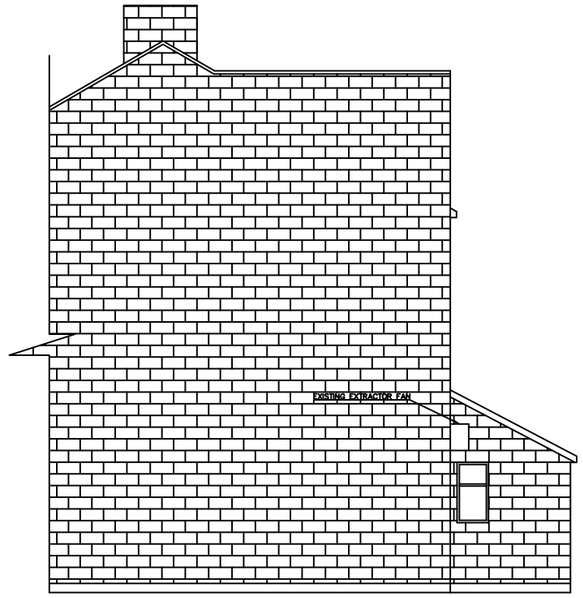

EXISTING SIDE ELEVATION
(SCALE 1:100)

1:50
0 1 2 3 4cm
0 1000 2000 3000 4000mm

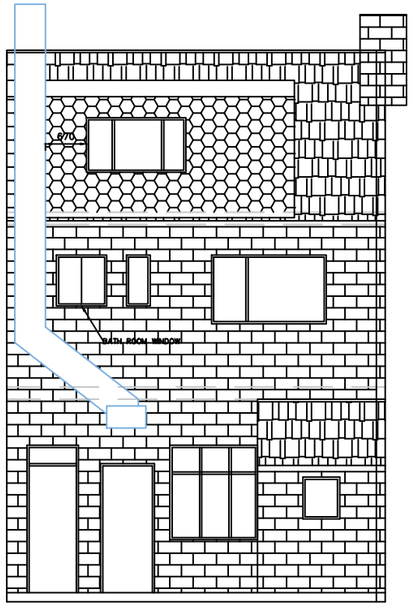

PROPOSED REAR ELEVATION
(SCALE 1:100)

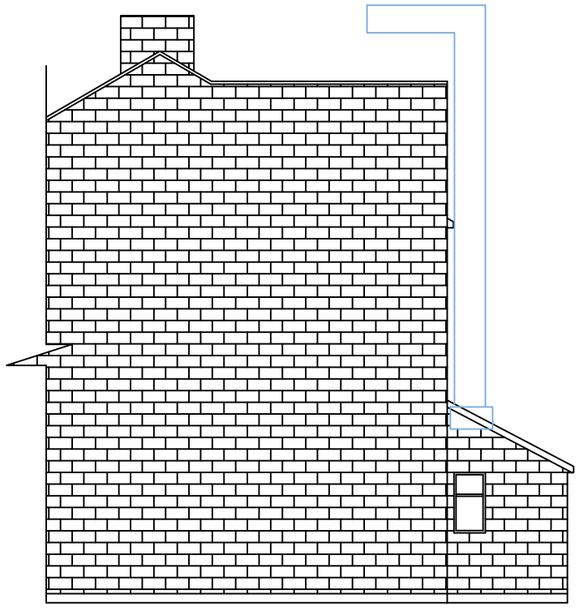

PROPOSED SIDE ELEVATION
(SCALE 1:100)

Measurements are indicating this drawing is only for planning purposes. If any construction work based on this drawing need to be report to the authorized person before start the work. Contractor's responsible to check the measurements on site before commencement of the work.

The client/contractor is required to serve written notice to the tenants and owners of the adjoining properties in accordance with the Party Wall Act 1996: (and its latest amendments) with respect to the intention to carry out work within the specified proximity or below respective properties.

This drawing is the copy right of AVIM Consultancy Ltd. and may not be amended, copied or reproduce without written permission. No liability will be accepted for amendments made by other person.

Do not scale off the drawings. Except planning purpose.

Job 1282 UXBRIDGE ROAD UB4 8JG	Job No		
Client MR.R.SASIKARAN	Drawing No 01	Revision	Check
TITLE FLOOR PLAN & ELEVATIONS	Drawn PK FEB 21	Scale 1:100	Drg Size A3

100mm WHEN PLOTTED TO SCALE