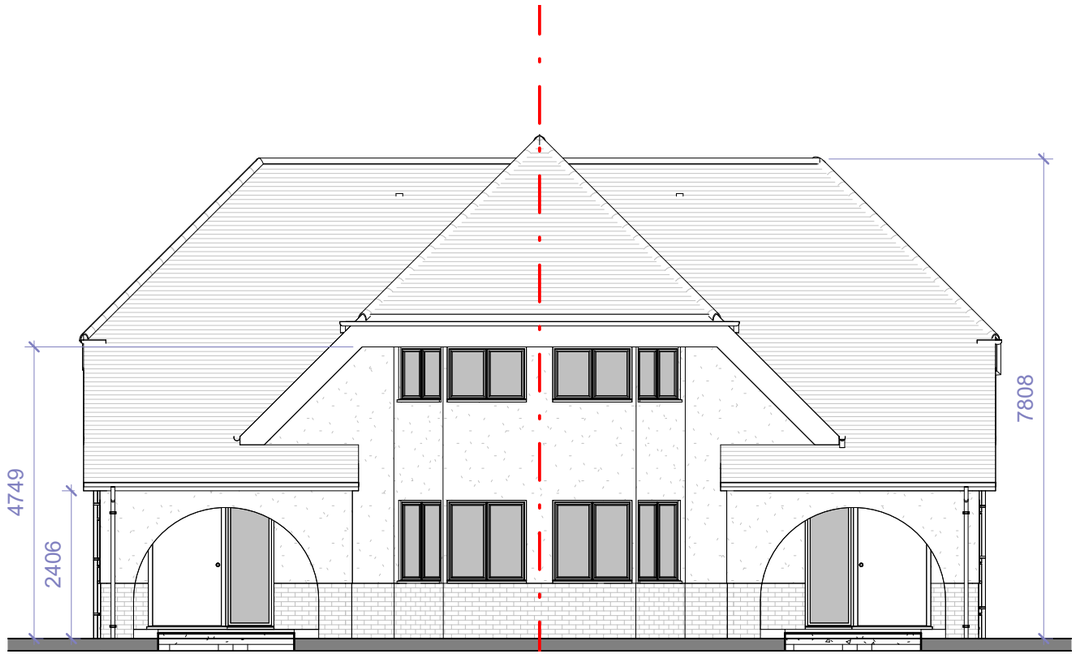

Front Elevation

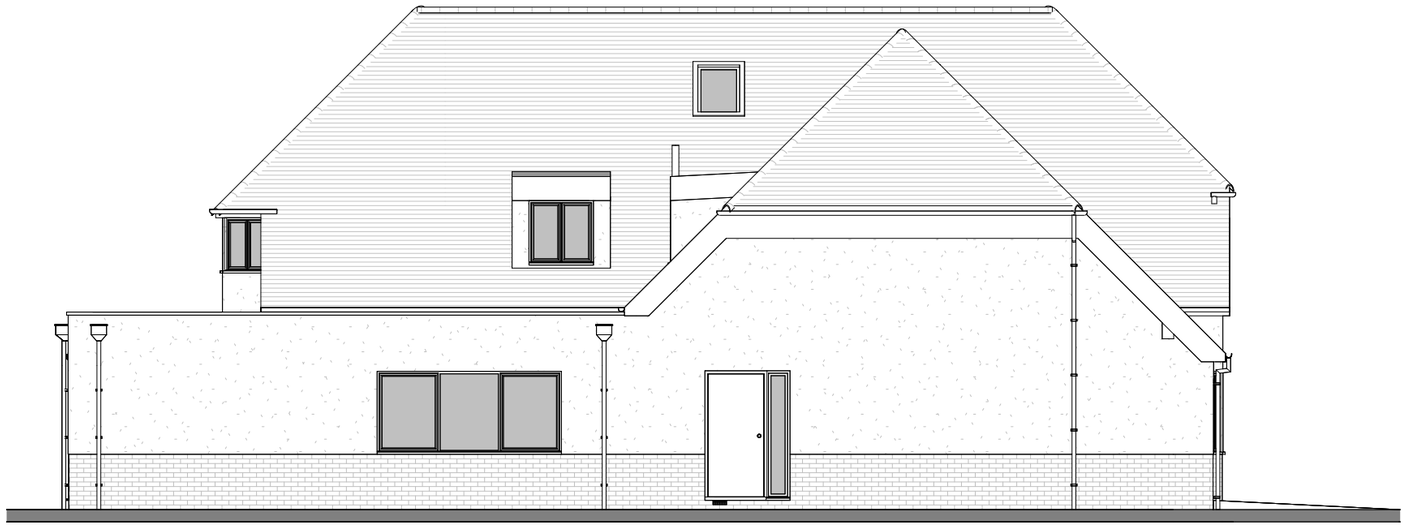

Side 1 Elevation

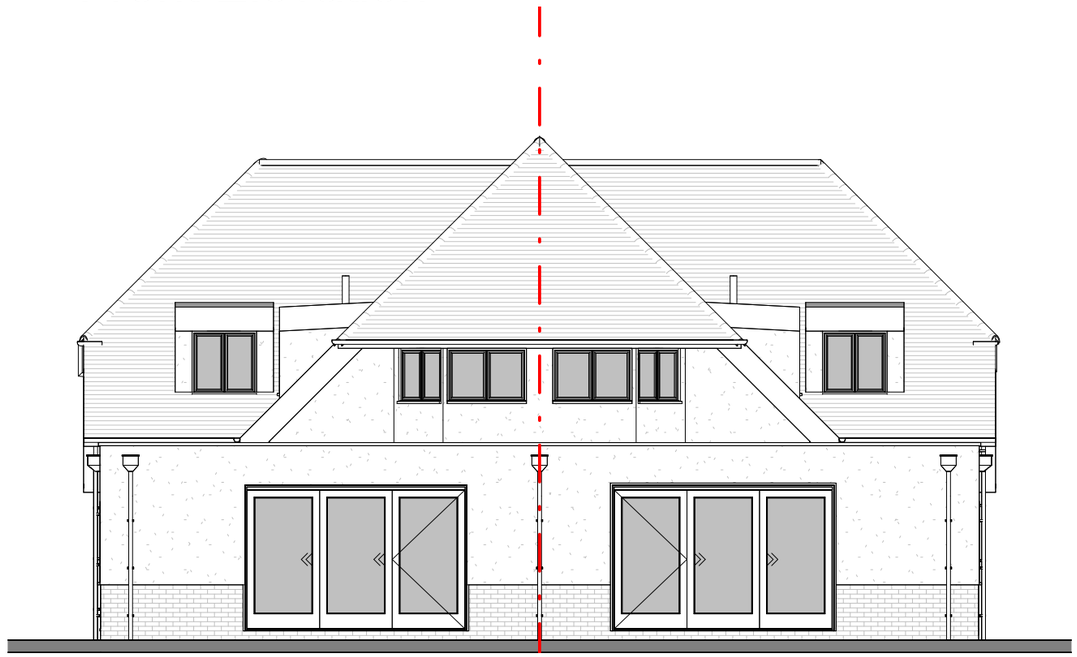

Rear Elevation

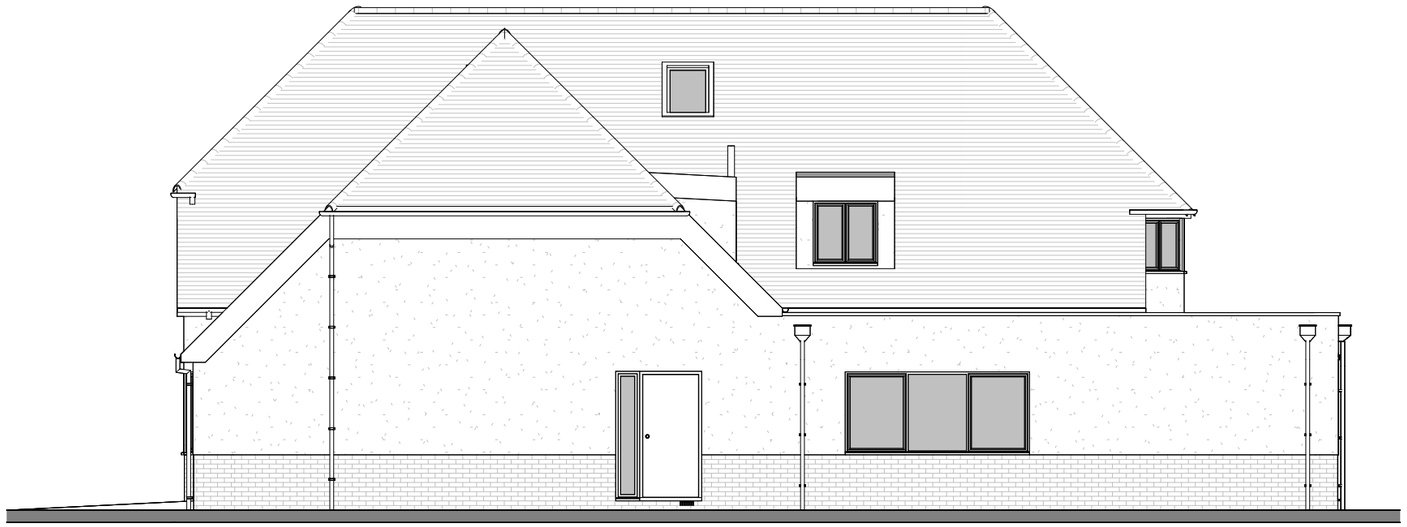

Side 2 Elevation

Fluent
ARCHITECTURAL DESIGN SERVICES
FLUENT
ARCHITECTURAL DESIGN SERVICES
Tel: 0800 043 8838
E-mail: info@fluent-ads.co.uk
Web: fluent-ads.co.uk

7 Meadow Close, Ruislip

Proposed Elevations

Scale @ A3 1 : 100	Drawing number P.M.600
Date 13.10.2023	Project number 1942
Drawn by CT	Rev

Key:
Existing
Proposed
SVP
Boundary line
Existing drainage
Proposed drainage
Overhead

0 1 2 3 4 5 10
GRAPHIC SCALE: 1:100

No.	Description	Date