



APPLICATION SITE
EDGED IN RED

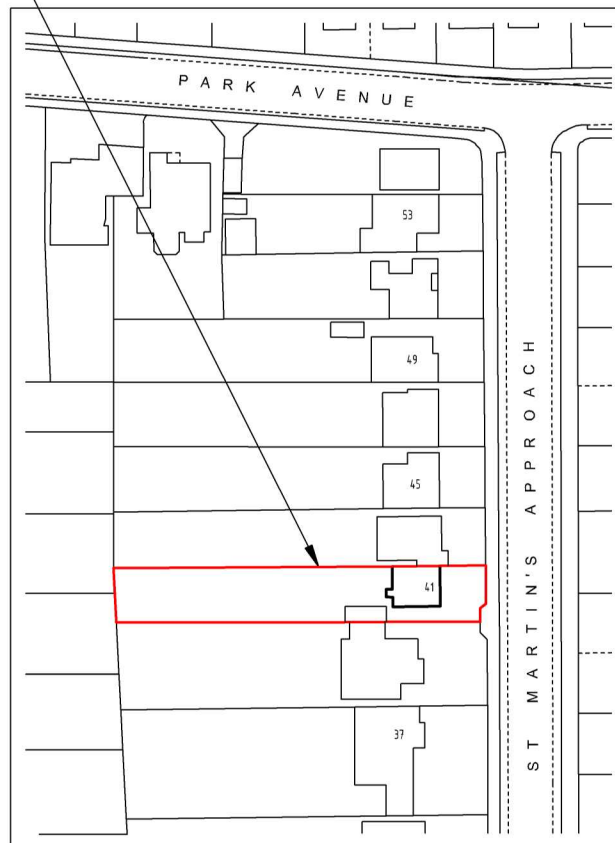

Ordnance Survey (c) Crown Copyright 2019. All rights reserved. Licence number 100053143

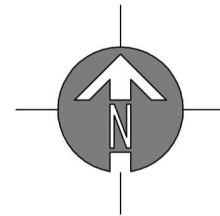

SITE LOCATION PLAN

SCALE 1:1250

© Copyright Dash House Group Ltd

drawing: SITE LOCATION PLAN	scale: 1 : 1250 A4	date: 29 / 04 / 20	
project: 41 ST MARTINS APPROACH RUISLIP HA4 7QH	drawing no: 23 / P2 / 2	drawn: SC	
	client: MR & MRS WEATHERHEAD		