



APPLICATION SITE
EDGED IN RED

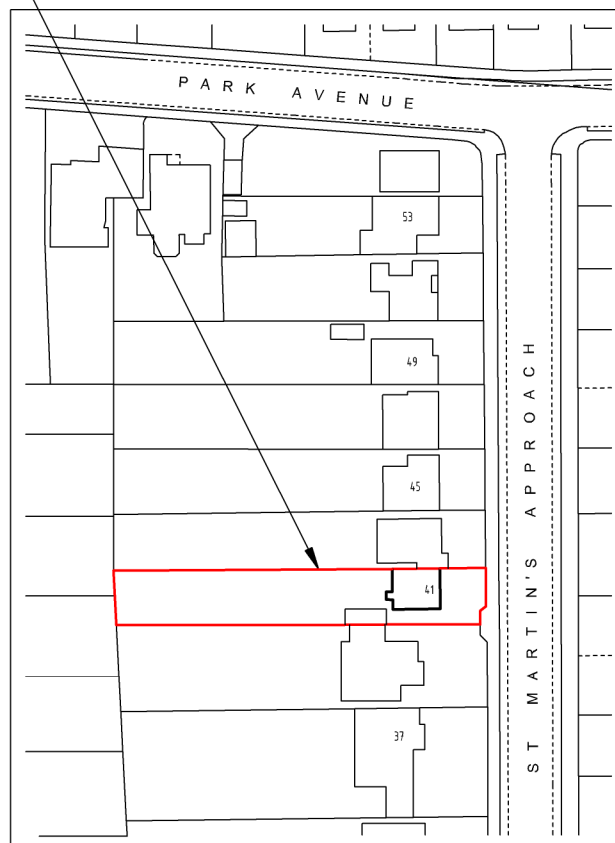

Ordnance Survey (c) Crown Copyright 2019. All rights reserved. Licence number 100053143

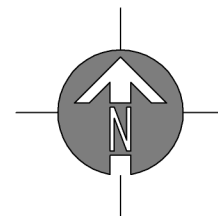

SITE LOCATION PLAN

SCALE 1:1250

© Copyright Dash House Group Ltd

drawing: SITE LOCATION PLAN		scale:1 : 1250 A4	date: 01 / 02 / 20	
project: 41 ST MARTINS APPROACH RUISLIP HA4 7QH		drawing no: 23 / P / 2	drawn: SC	
		client: MR & MRS WEATHERHEAD		