
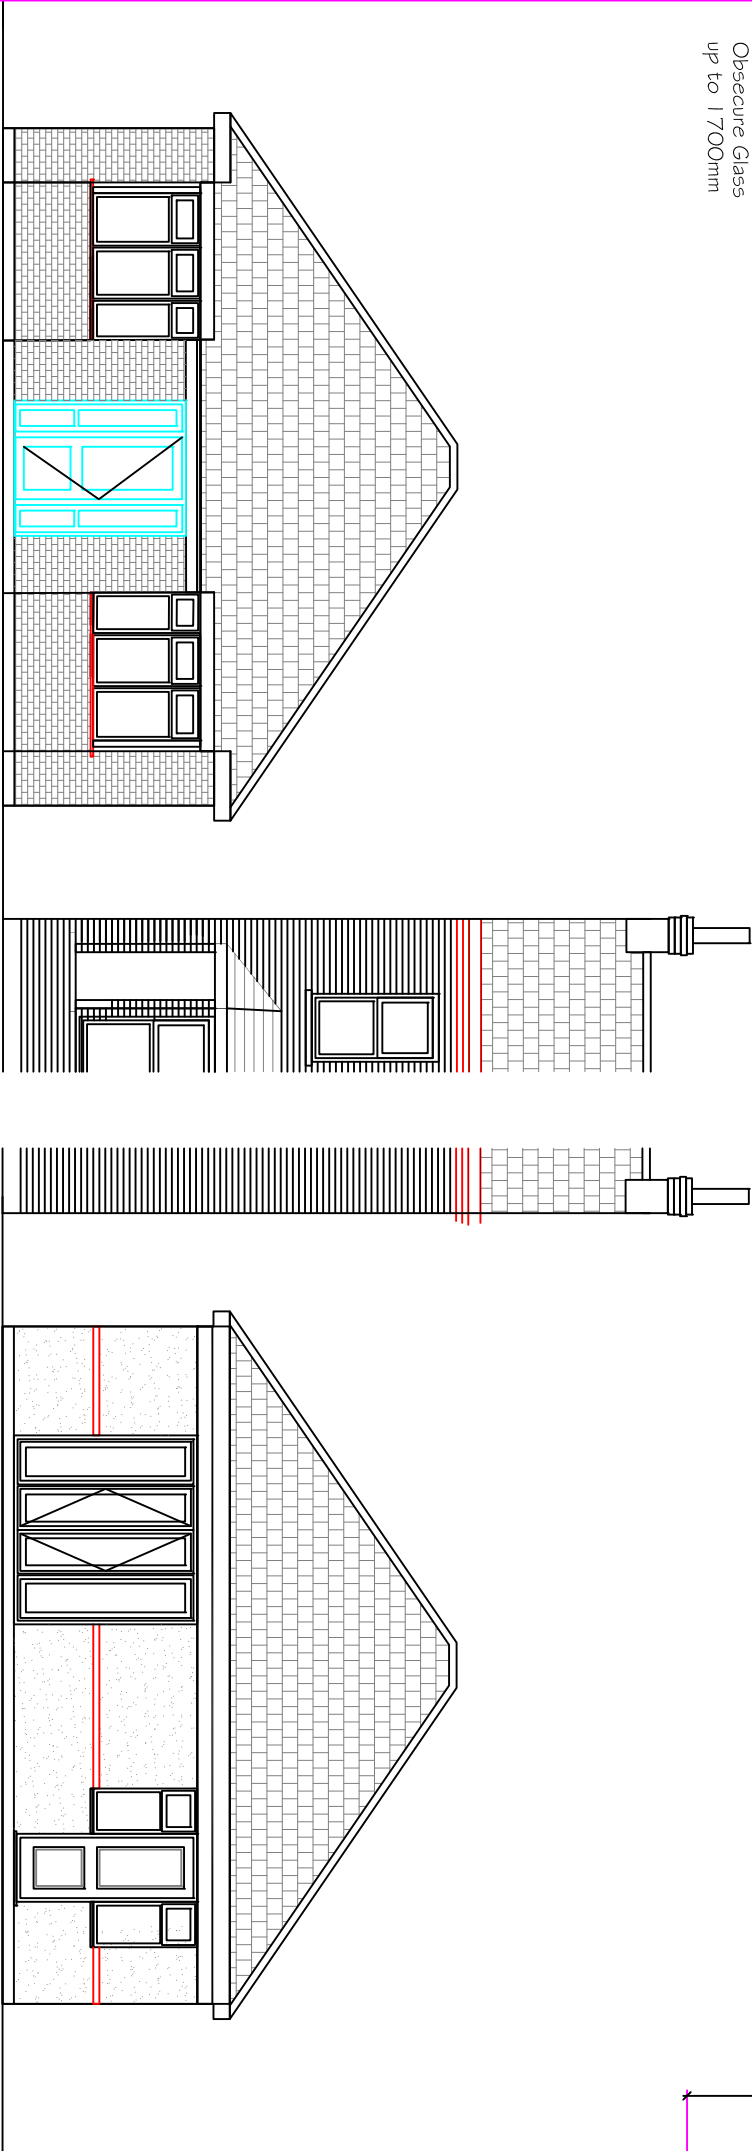



Obscure Glass
up to 1700mm

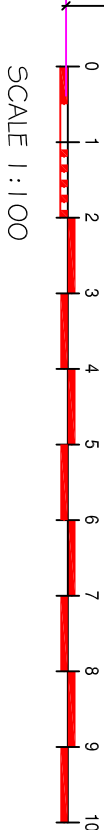

EXISTING FRONT ELEVATION

EXISTING REAR ELEVATION

EXISTING SIDE ELEVATION FROM LHS (DRIVEWAY)

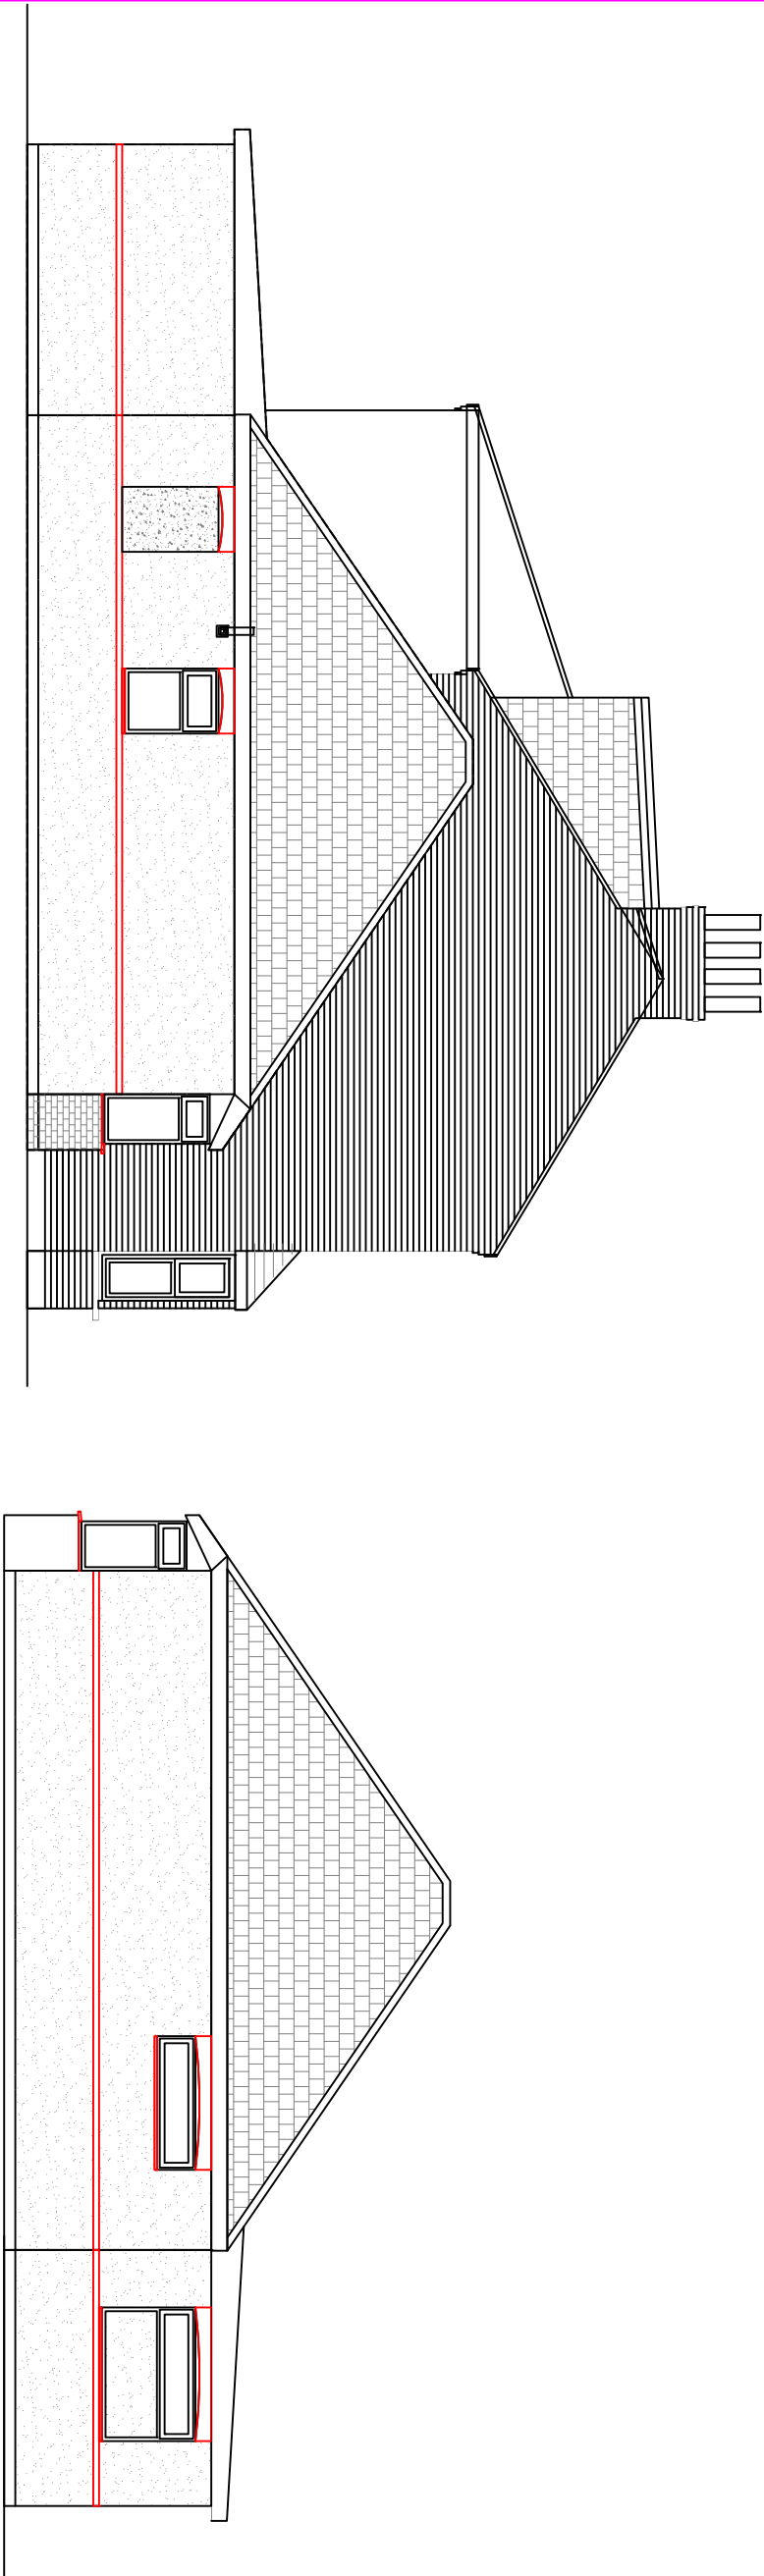

EXISTING SIDE ELEVATION FROM RHS (OPP DRIVEWAY)

Har - Gunn Associates Ltd	
---------------------------	--	--	