


4 CANAL WAY

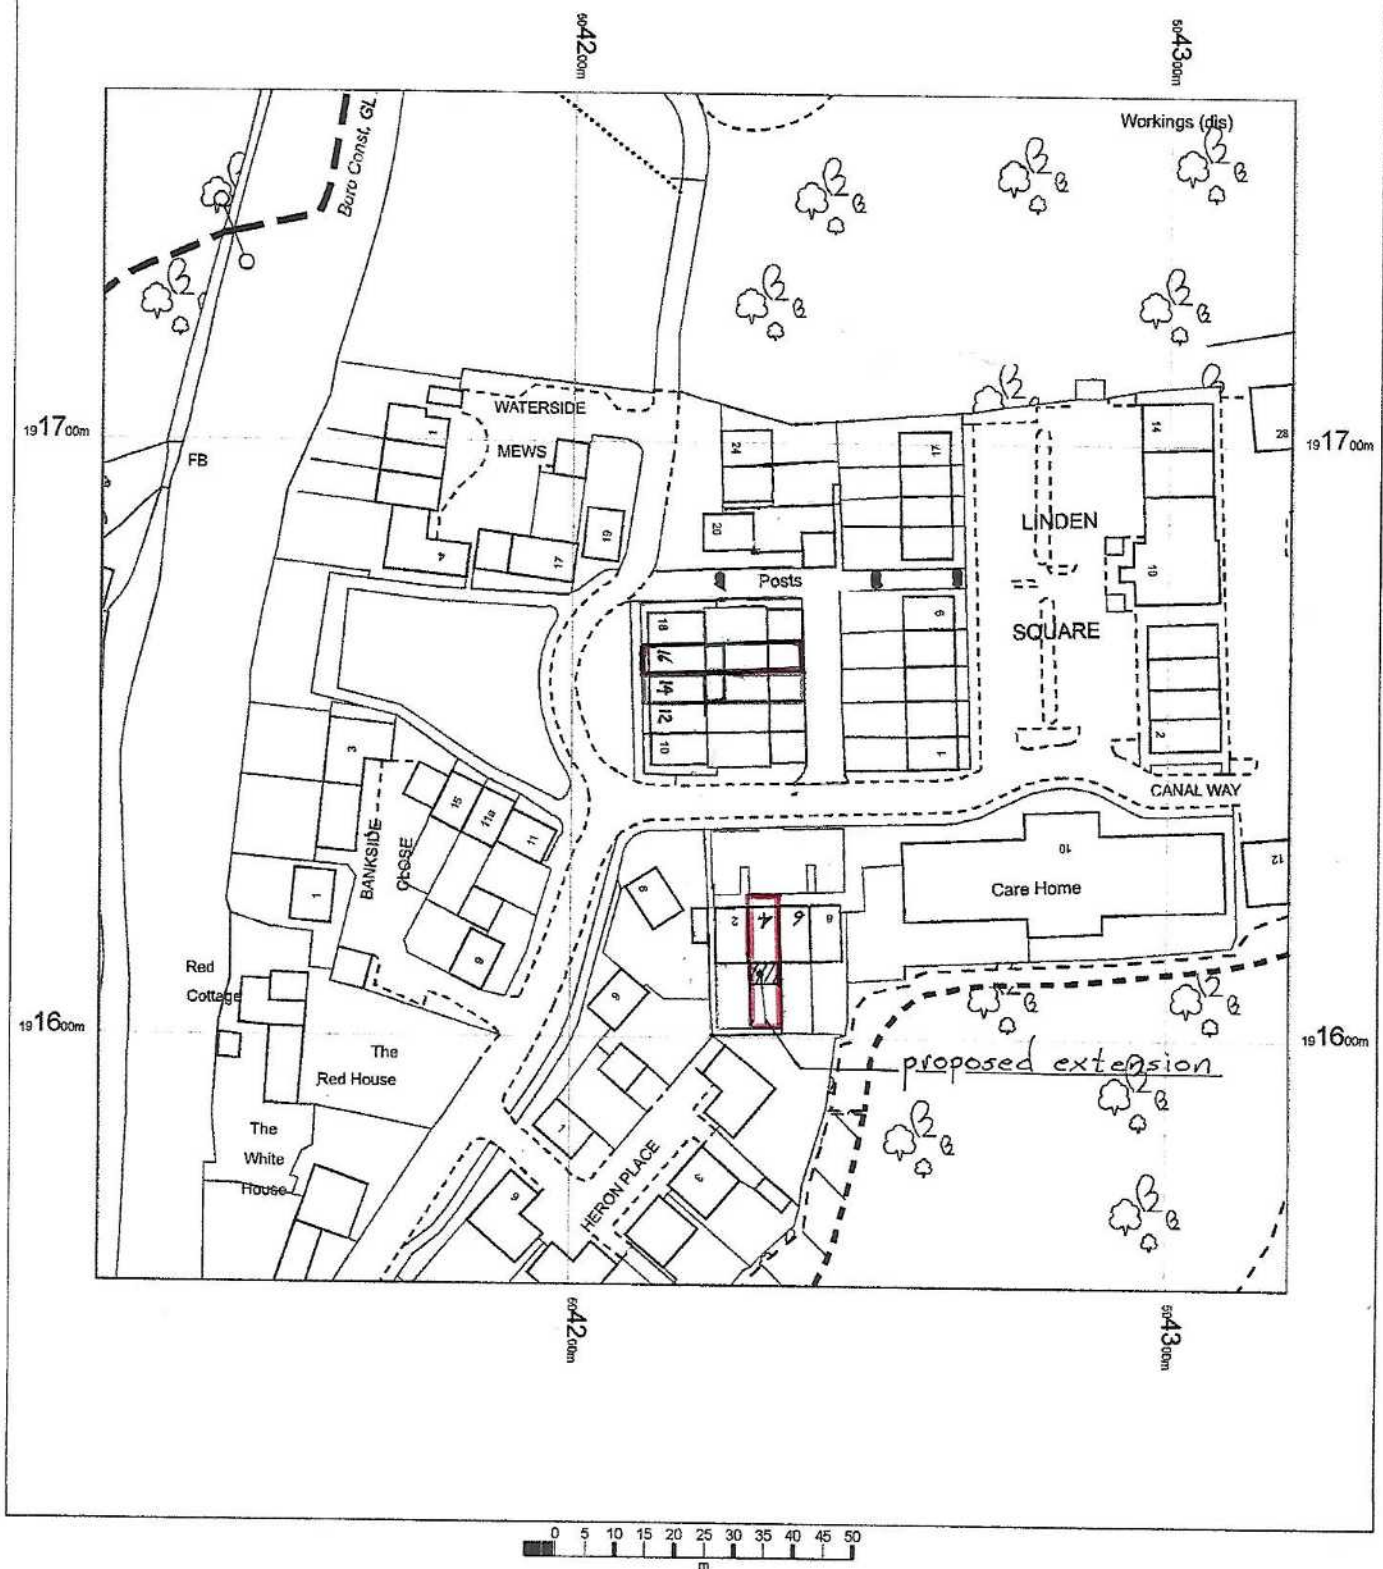

OS MasterMap 1250/2500/10000 scale
06 July 2015, ID: BLJT-00444161
www.planningapplicationmaps.co.uk

1:1250 scale print at A4, Centre: 504221 E, 191659 N

©Crown Copyright Ordnance Survey. Licence no. 100051661

Mapping sourced from
OS Ordnance Survey

blue mapping