




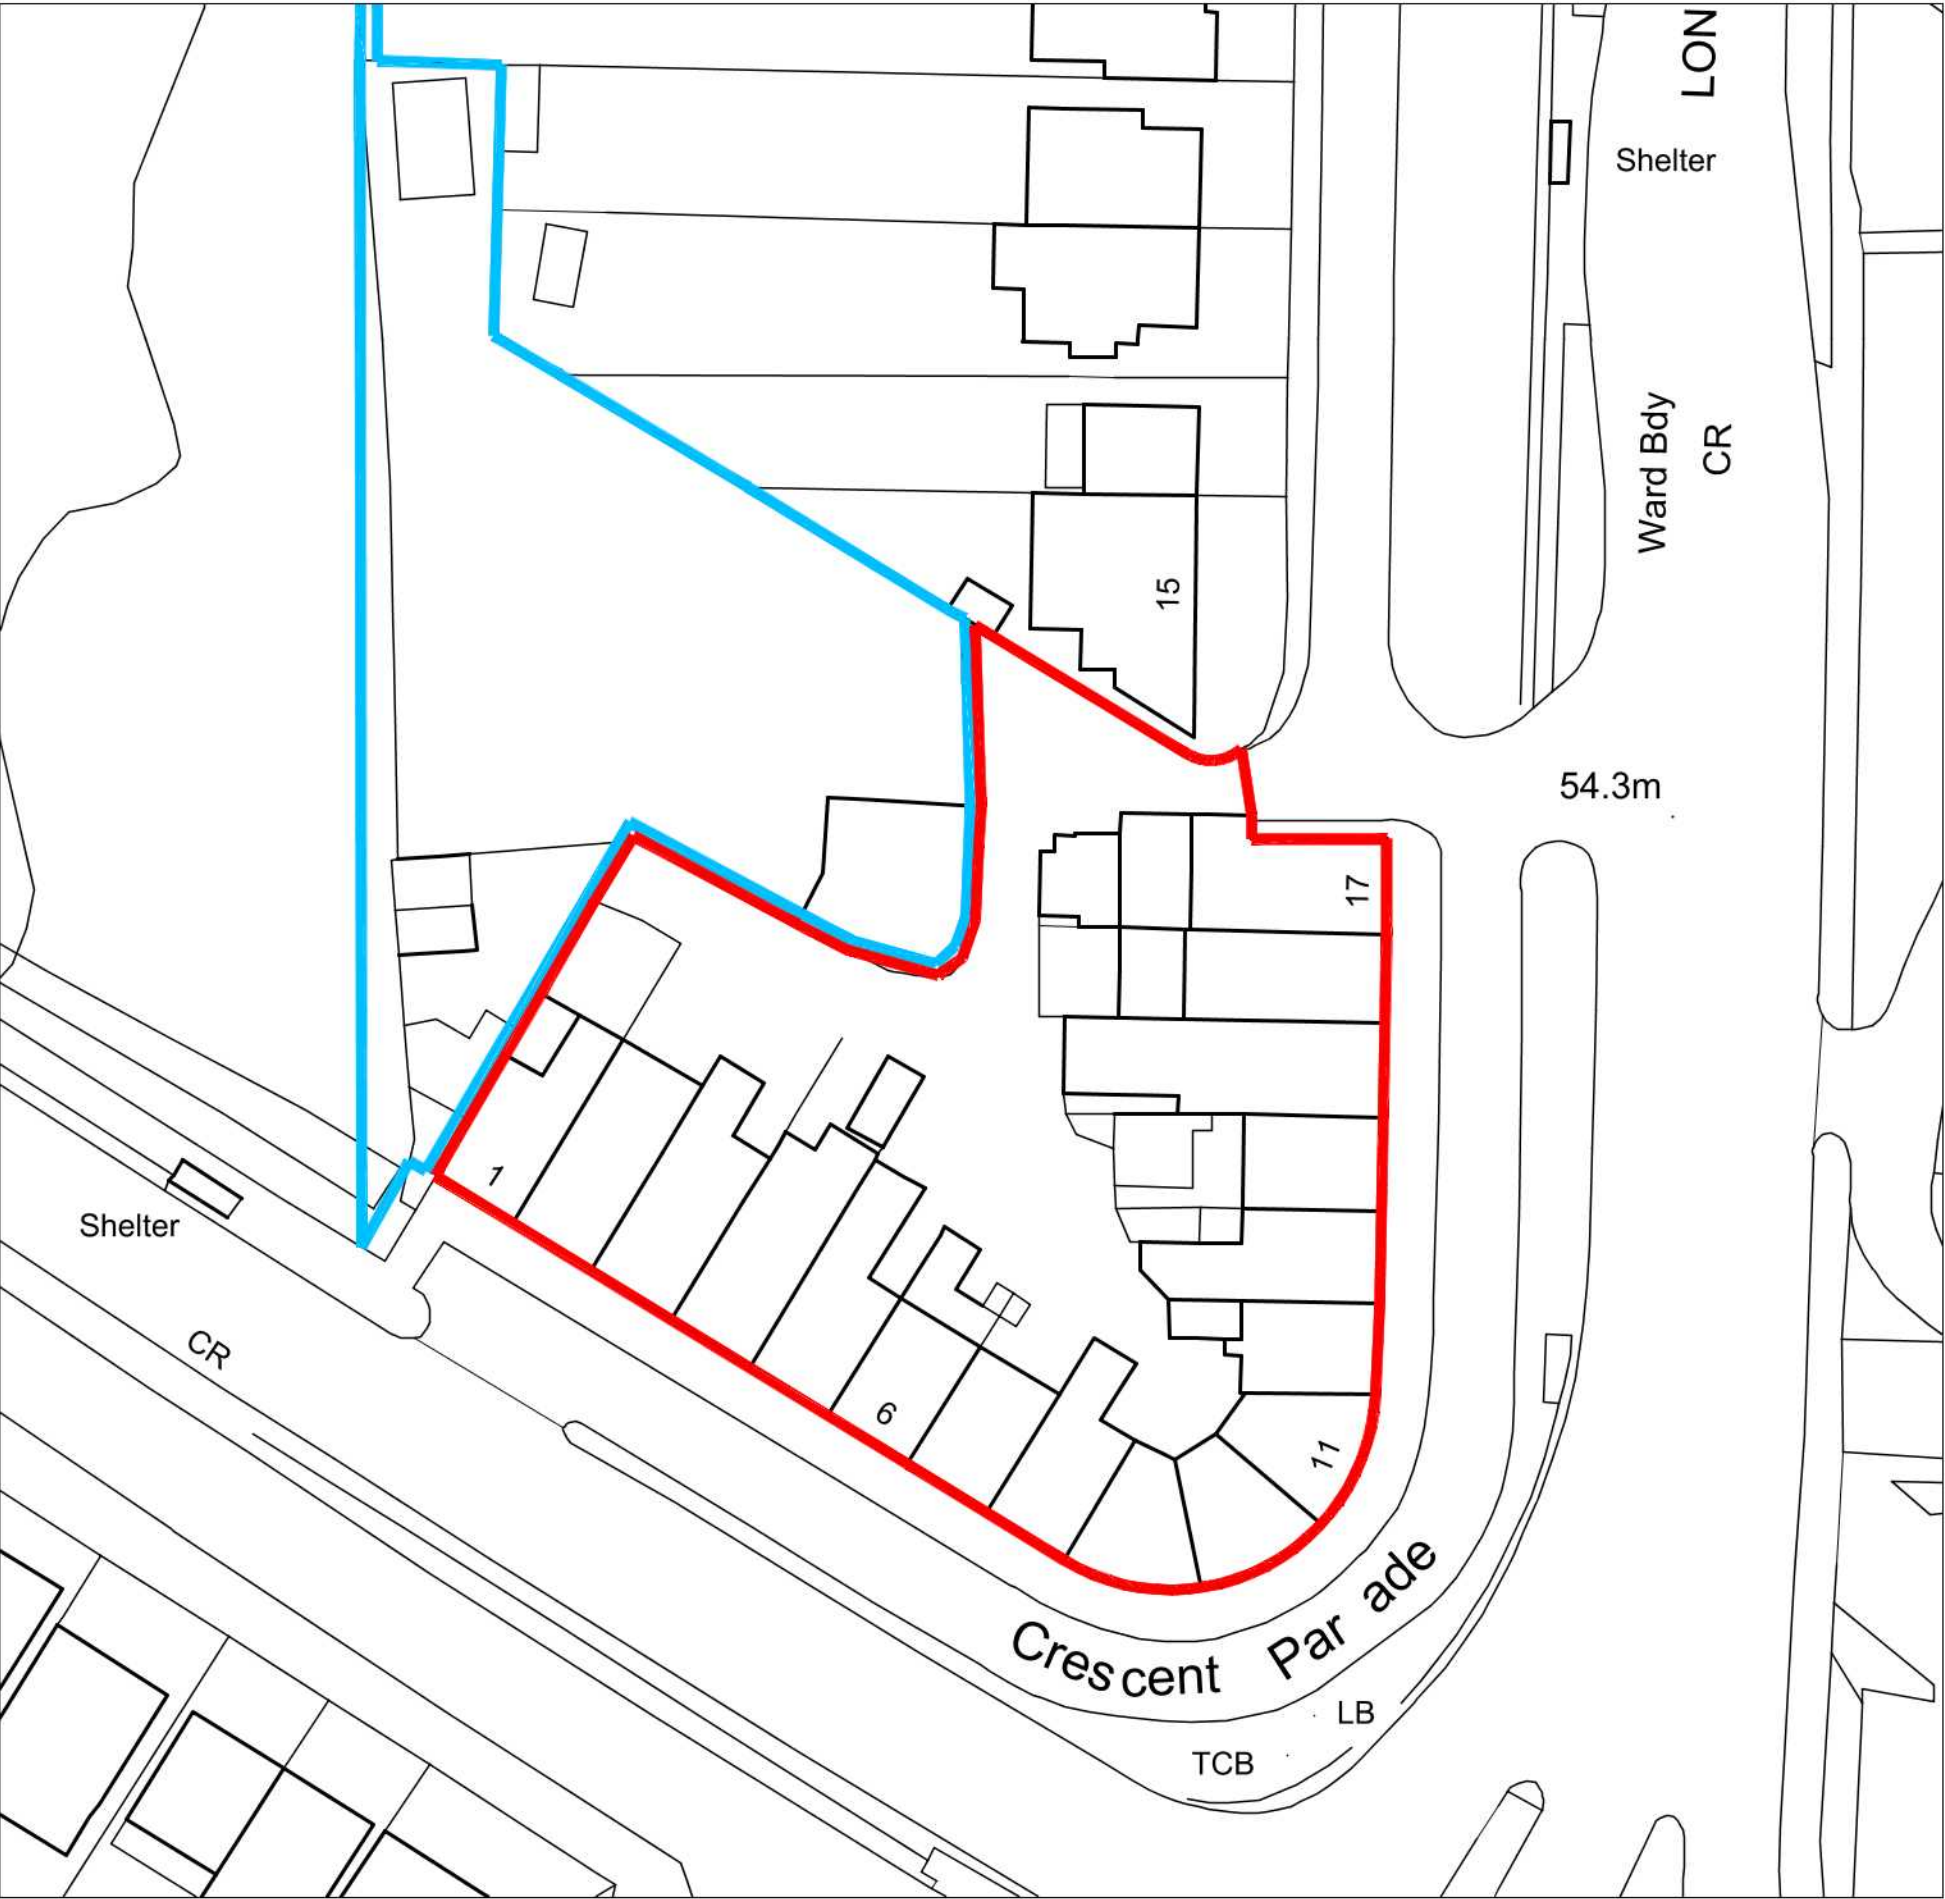


BLOCK PLAN (1:500)

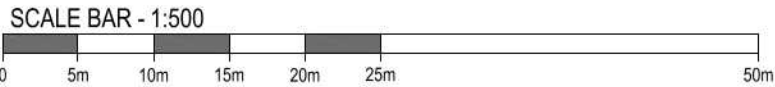

LOCATION PLAN (1:1250)

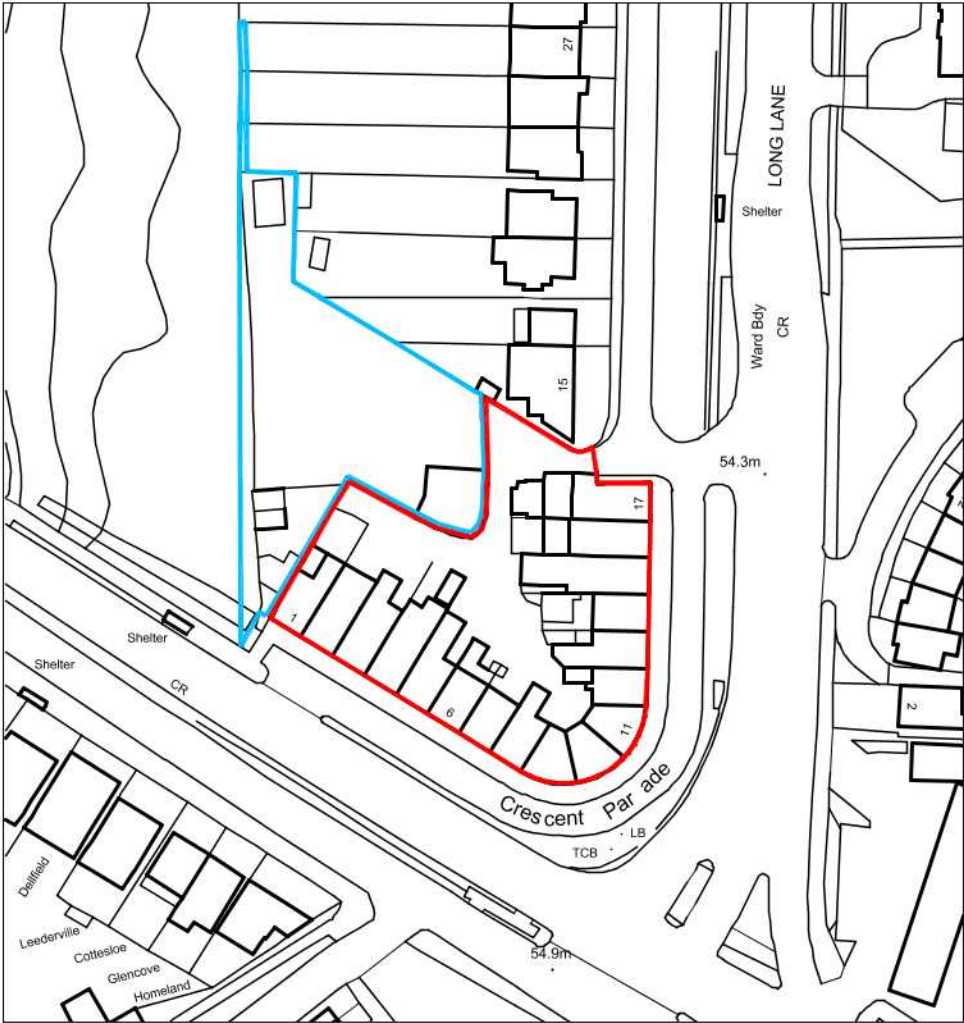

SCALE BAR - 1:1250

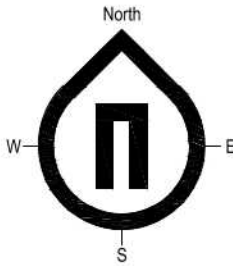

NOTES
Do not scale from this drawing. Only figured dimensions are to be taken from this drawing.
Contractor must verify all dimensions on site before commencing any work or shop drawings.
Report any discrepancies to the architect before commencing work. If this drawing exceeds the
quantities taken in any way the architect is to be informed before the work is initiated. Work within
the Construction (Design & Management) Regulations 2015 is not to start until a Health and Safety
Plan has been produced. This drawing is copyright and must not be reproduced without consent of
NW Architects Limited.

DRAWING STATUS/TYPE KEY
F Feasibility SK Sketch L Landscape C Construction
P Planning M Marking S Survey AB As Built
T Tender TNT Tenant OS Ordnance Survey

REV	DESCRIPTION	DRAWN	DATE	CHECKED	DATE
A	ADDRESS AMENDED	RAP	11-03-20	NW	11-03-20

REVISIONS

NW-ARCHITECTS
27 York Place - Leeds - LS1 2EY
leads@nw-architects.co.uk - Tel: 0113 880 0510 - Fax: 0113 880 0511
www.nw-architects.co.uk

CLIENT
Highgrade Properties Limited

PROJECT
Residential Development
1-17 Crescent Parade, Hillingdon

DRAWING TITLE
Existing
Location & Block Plan

Scale	Drawn By	Date Drawn
1:1250, 1:500 @ A3	RAP	06-02-20
	Checked By	Date Checked
	NW	06-02-20

Drawing No
19037-S100

Revision
A