
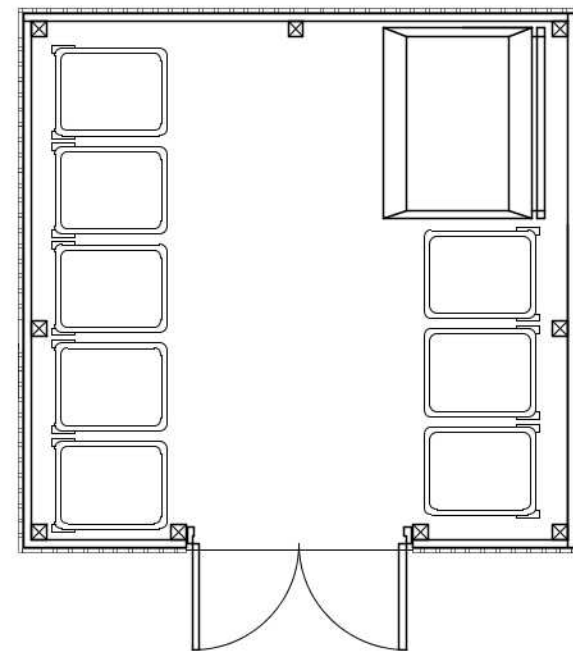
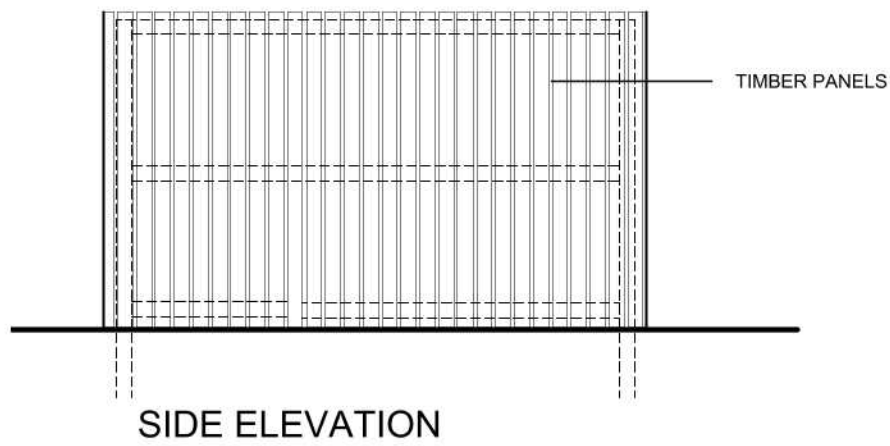


A	ADDRESS AMENDED	RAP	11-03-20	NW	11-03-20
REV	DESCRIPTION	DRAWN	DATE	CHECKED	DATE

REVISIONS

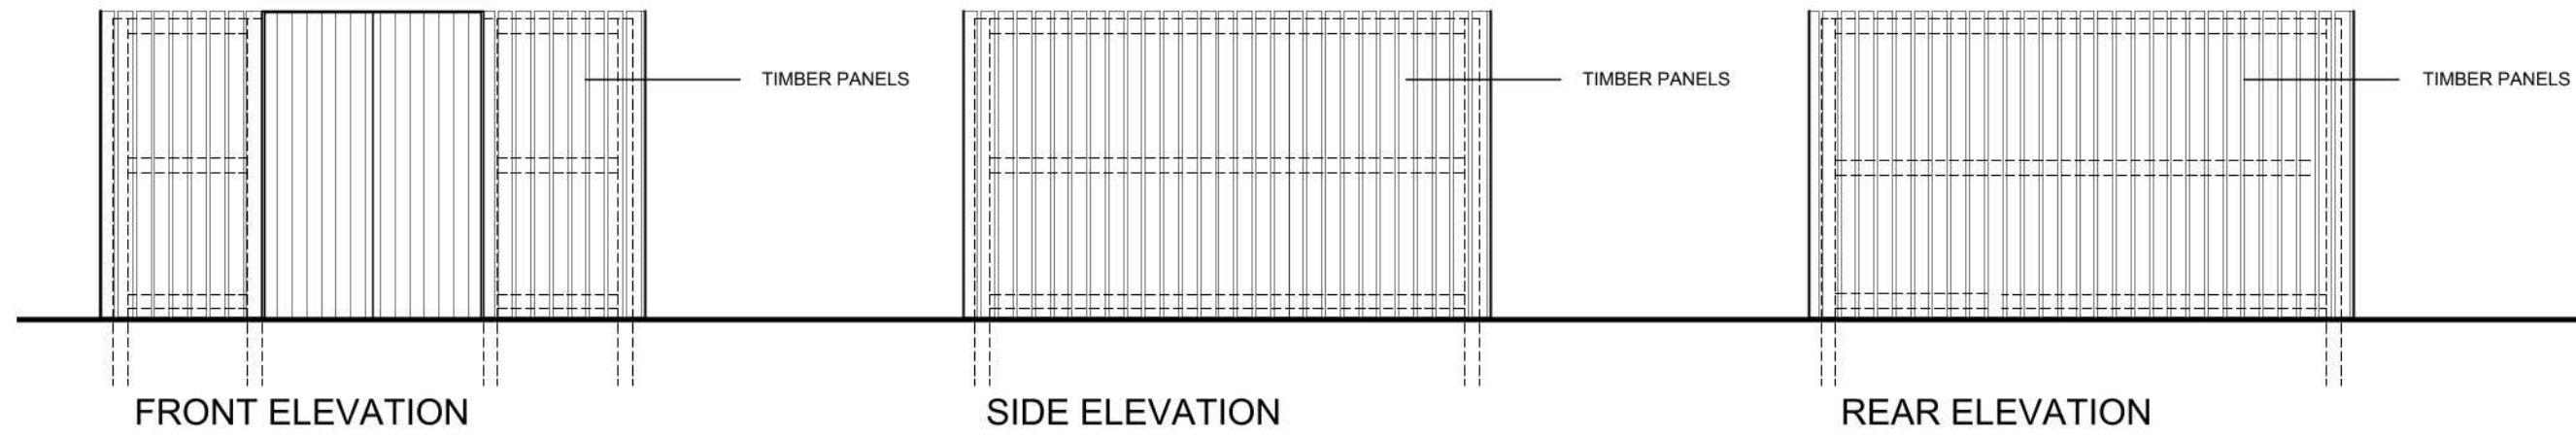

27 York Place - Leeds - LS1 2EY
 leeds@nw-architects.co.uk - Tel: 0113 880 0510 - Fax: 0113 880 0511
www.nw-architects.co.uk

CLIENT
 Highgrade Properties Limited

PROJECT
 Residential Development
 1-17 Crescent Parade, Hillingdon

DRAWING TITLE
 Proposed
 Bin Store

Scale	Drawn By RAP	Date Drawn 13-02-20
1:50 @ A3	Checked By NW	Date Checked 13-02-20

Drawing No.
19037-P131

Revision
A