



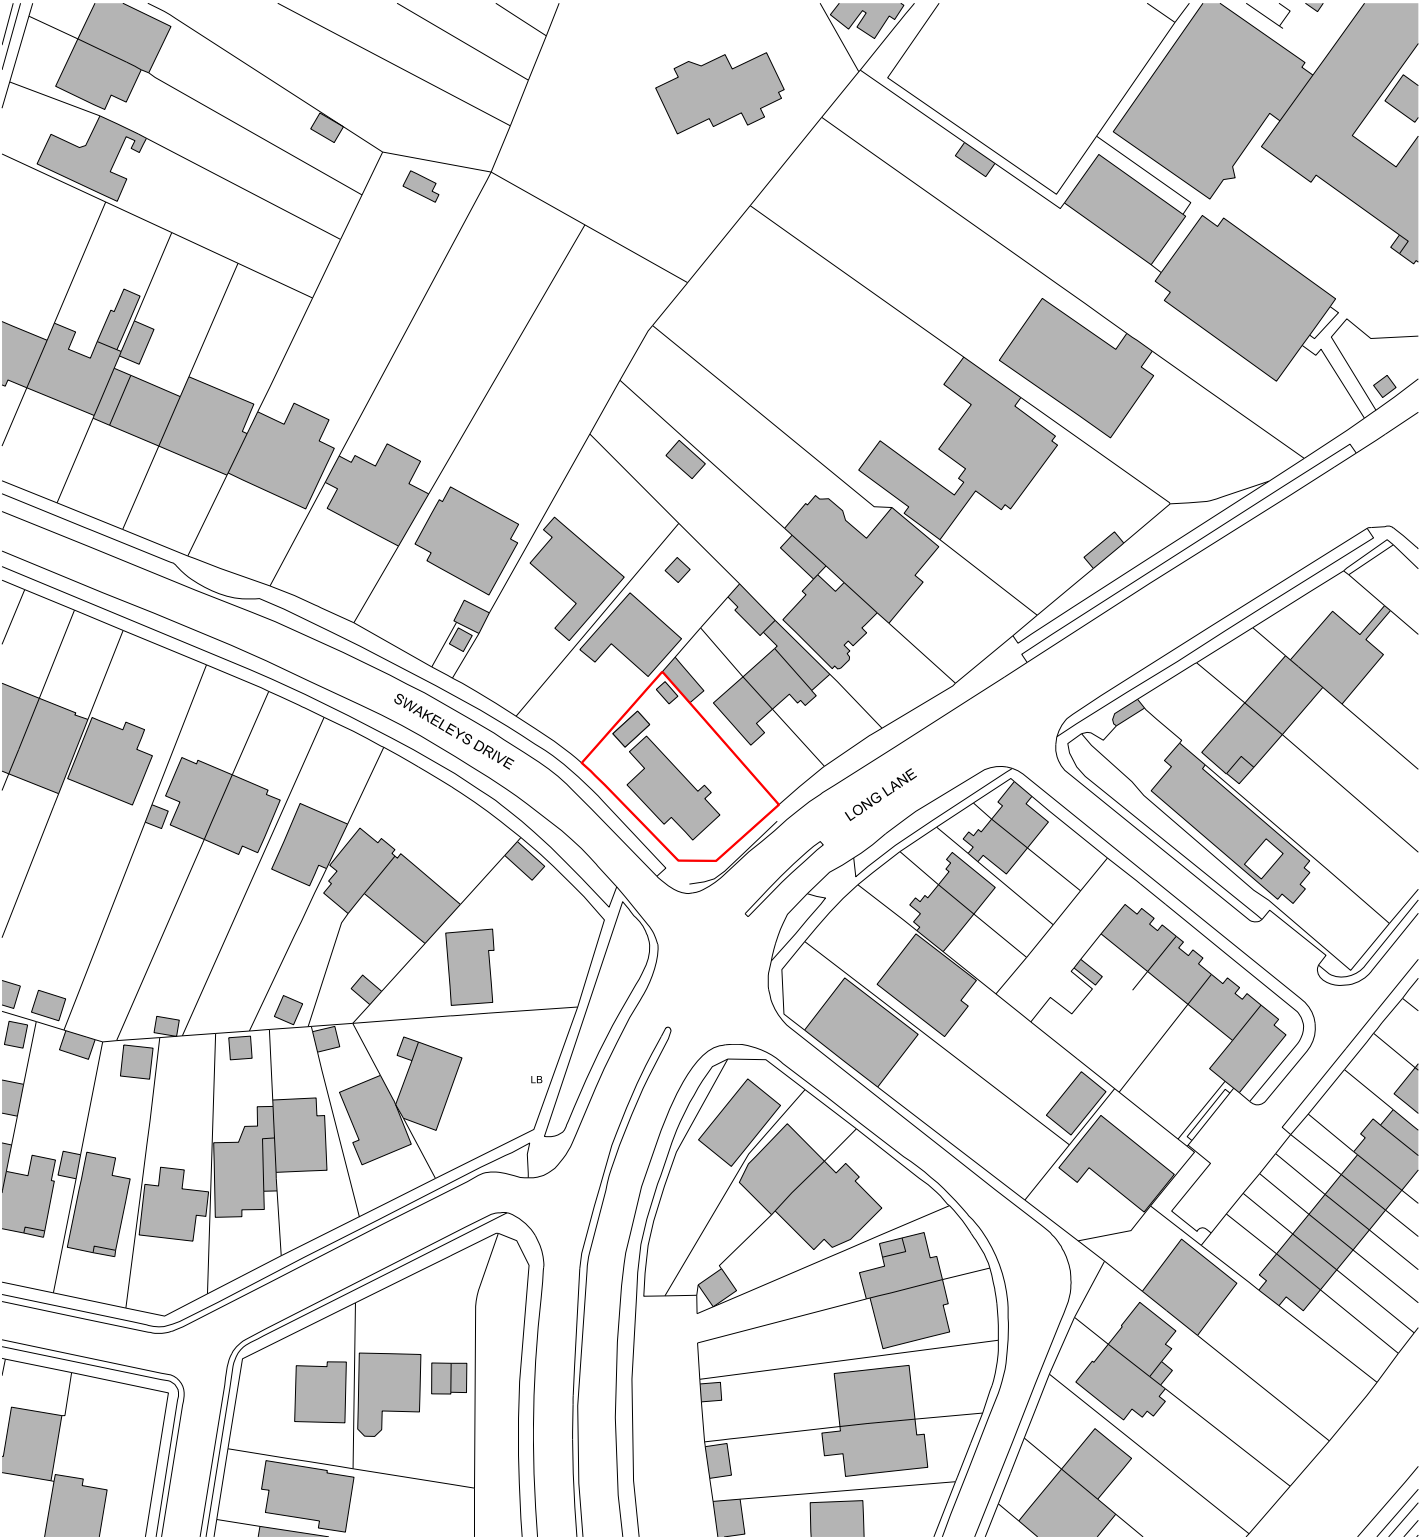

LOCATION PLAN 1:1250

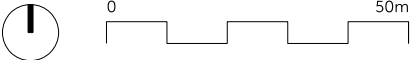

Status: Planning	Dwg No: 0825 EX 01	Project: Long Lane Gym & Garage	CONTEXT // Architecture Battersea Studios, 80 Silverthorne Road, London SW8 3HE / 020 7043 1020 info@context-architecture.co.uk www.context-architecture.co.uk
Scale: 1:1250 @ A3	Drawing: Location Plan	Address: 98 Long Lane, Uxbridge UB10 8SX	
NOTE: This drawing is to be scaled for planning purposes only		Client: Mr. & Mrs. D'Mello	
Date: October 2020			