



EXISTING SITE BLOCK PLANS

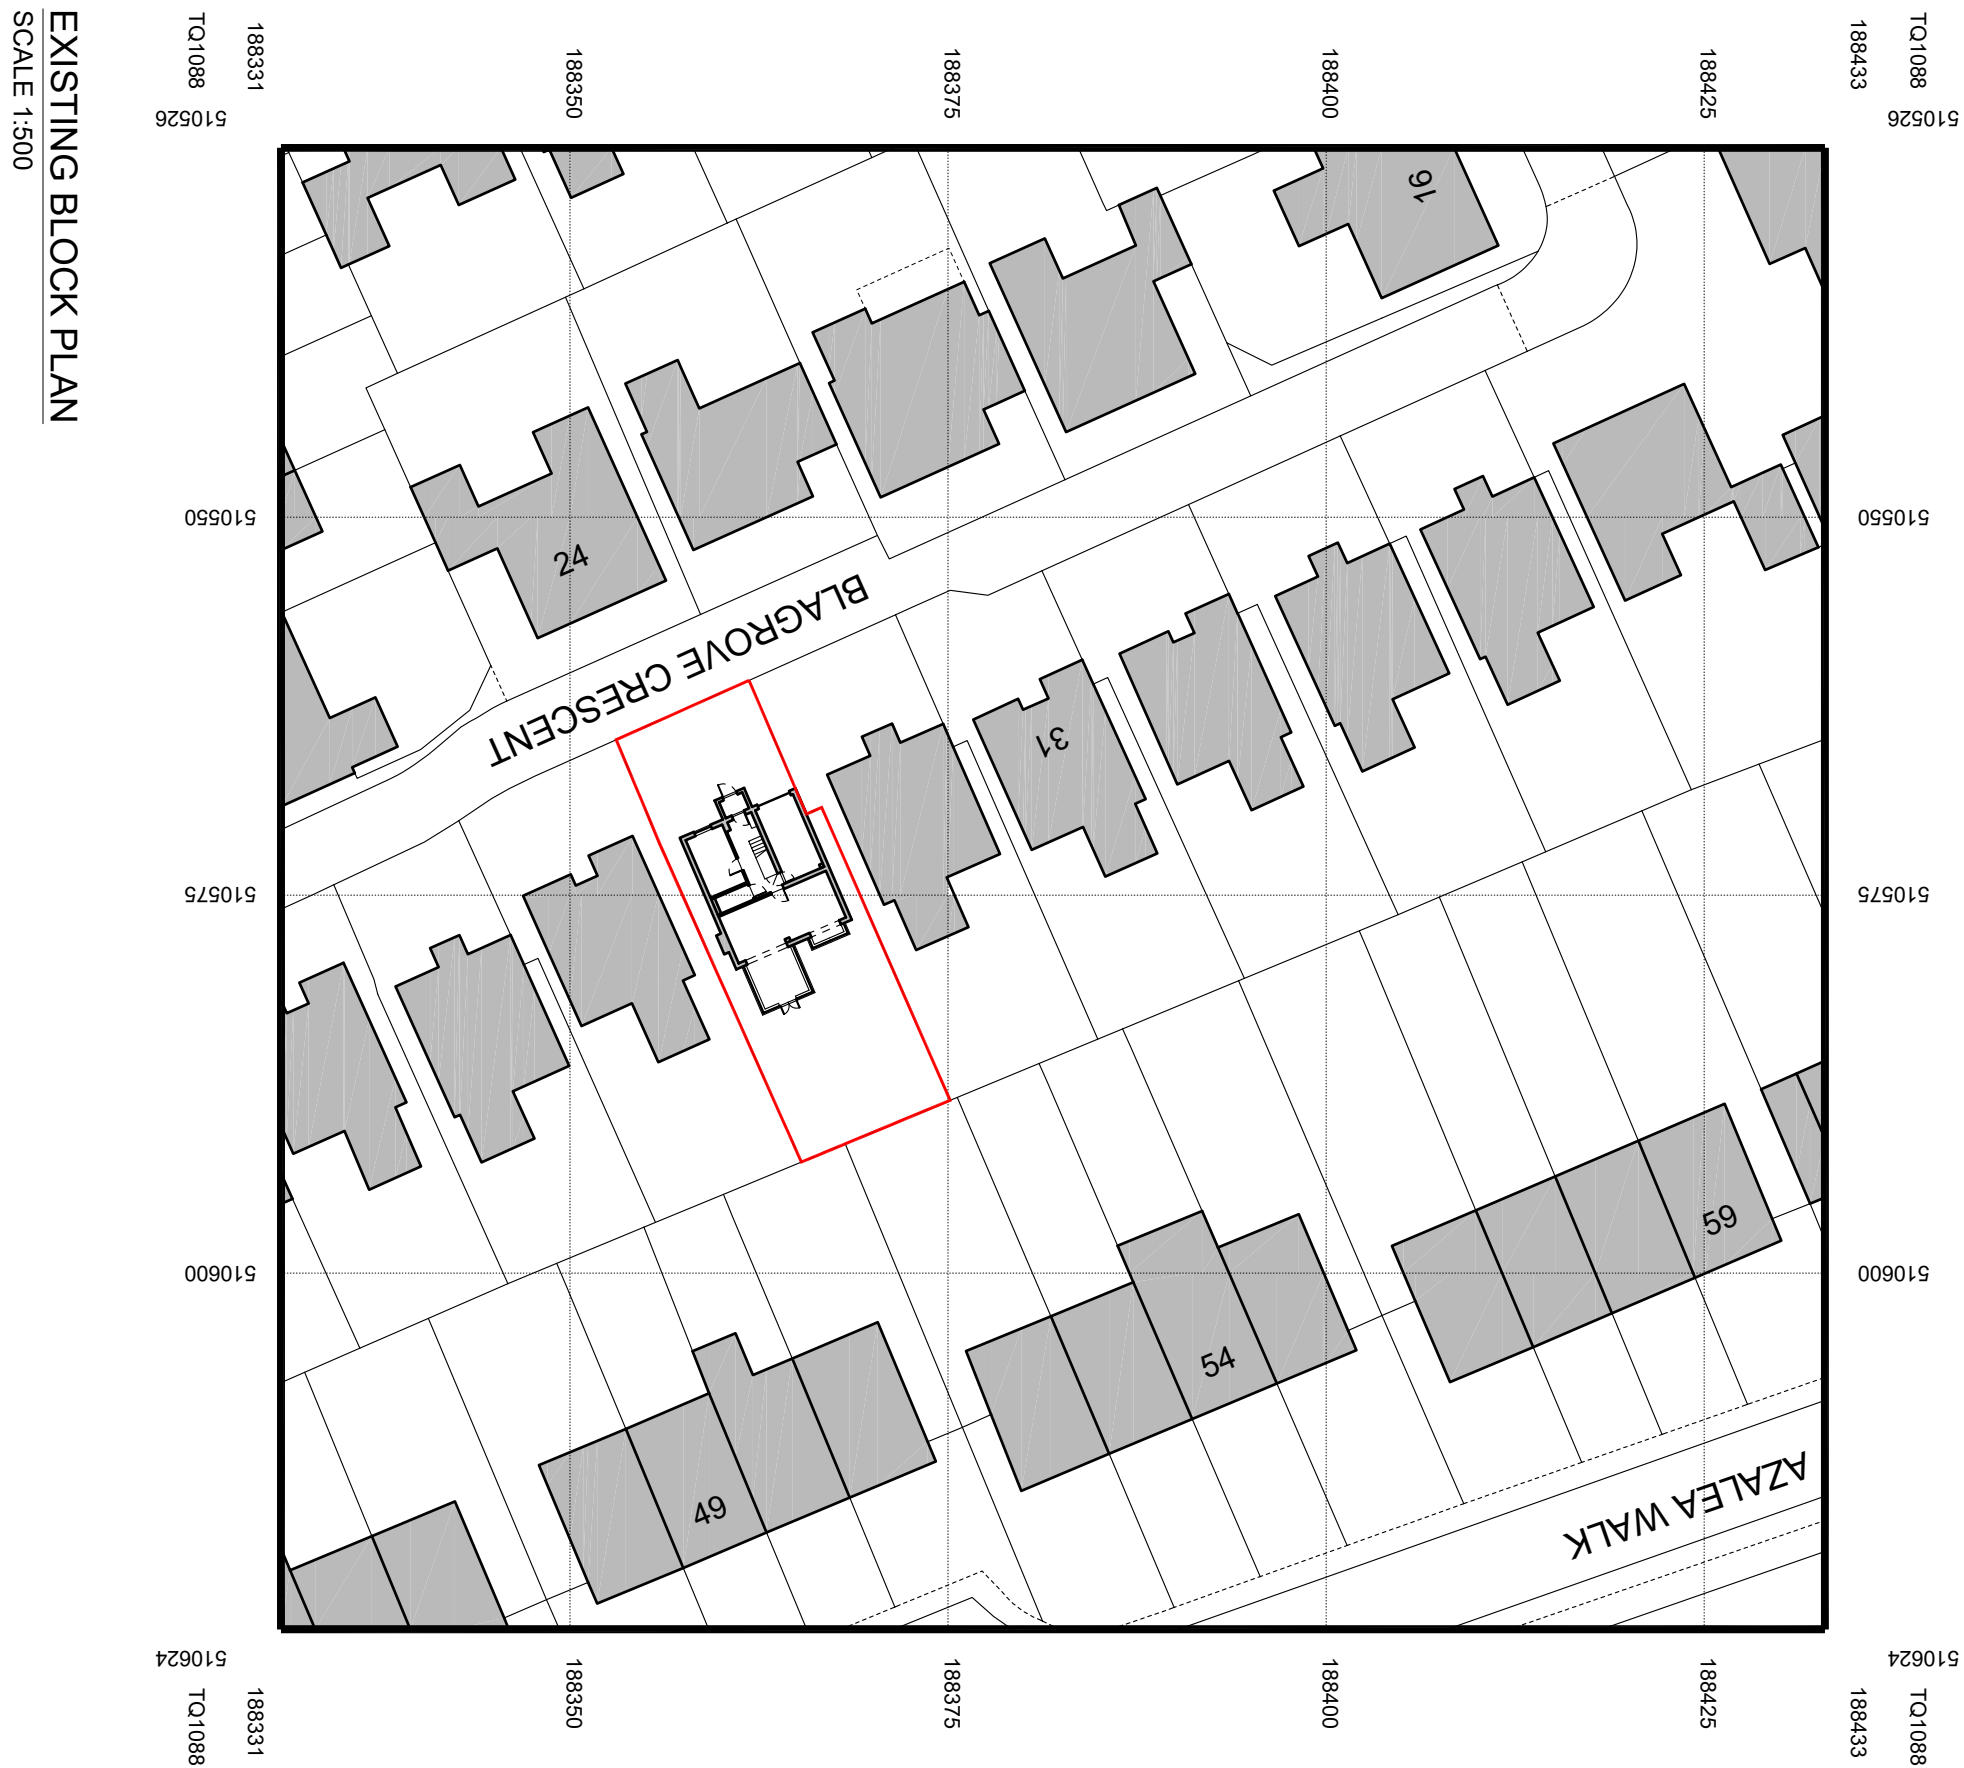

It is the Contractor's responsibility to report any inconsistencies on this drawing, or between drawings, to the Design consultant and to request clarification and instruction before proceeding. This drawing and design is the copyright of VISION and may not be reproduced in any form whatsoever without prior express or written consent.

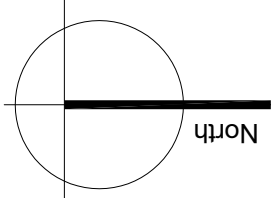

| Rev | Date | In/1 | Description |
|-----|------|------|-------------|
|     |      |      |             |
|     |      |      |             |



PROJECT

N633 BLAGROVE CRESCENT,  
EASTCOTE, RUISLIP, HA4 8FS

TITLE

EXISTING  
SITE BLOCK PLANS

DRAWING STATUS

☐ FEASIBILITY ☒ PLANNING ☐ CONTRACT  
☐ TENDER ☐ BUILDING CONTROL ☐ AS BUILT

SCALE CONTRACT DRWG No. REV

AS SHOWN VA2011 (00).004 A  
@ A1