




PROPOSED ELEVATIONS

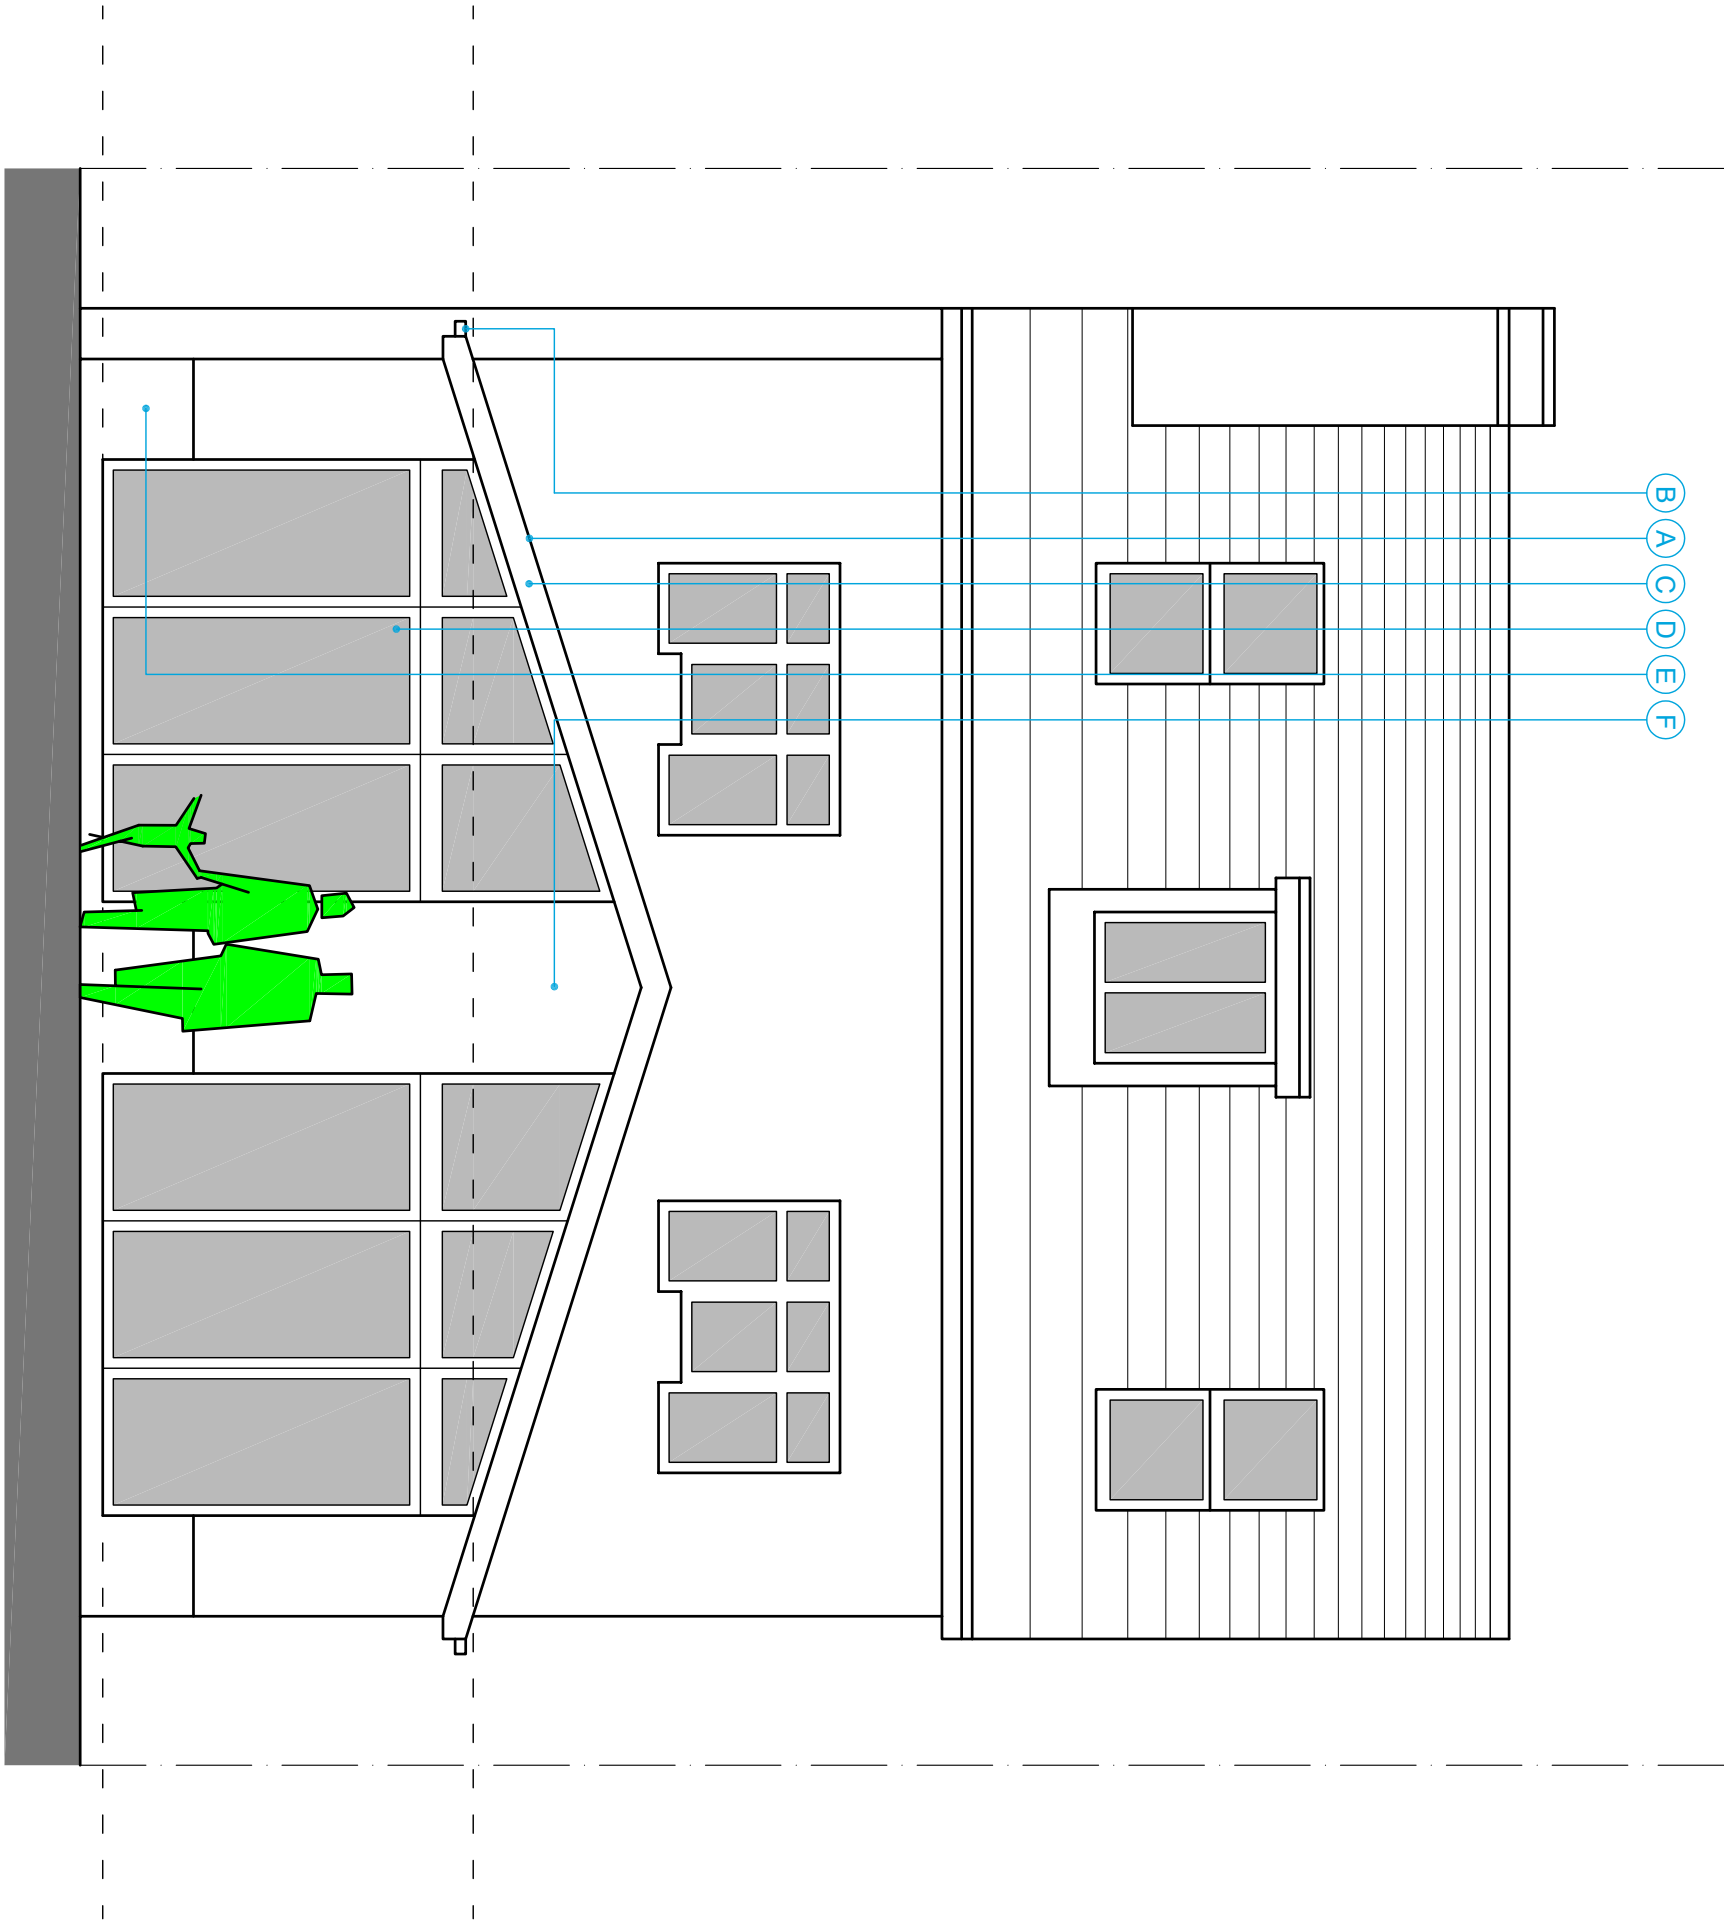


ELEVATION 01

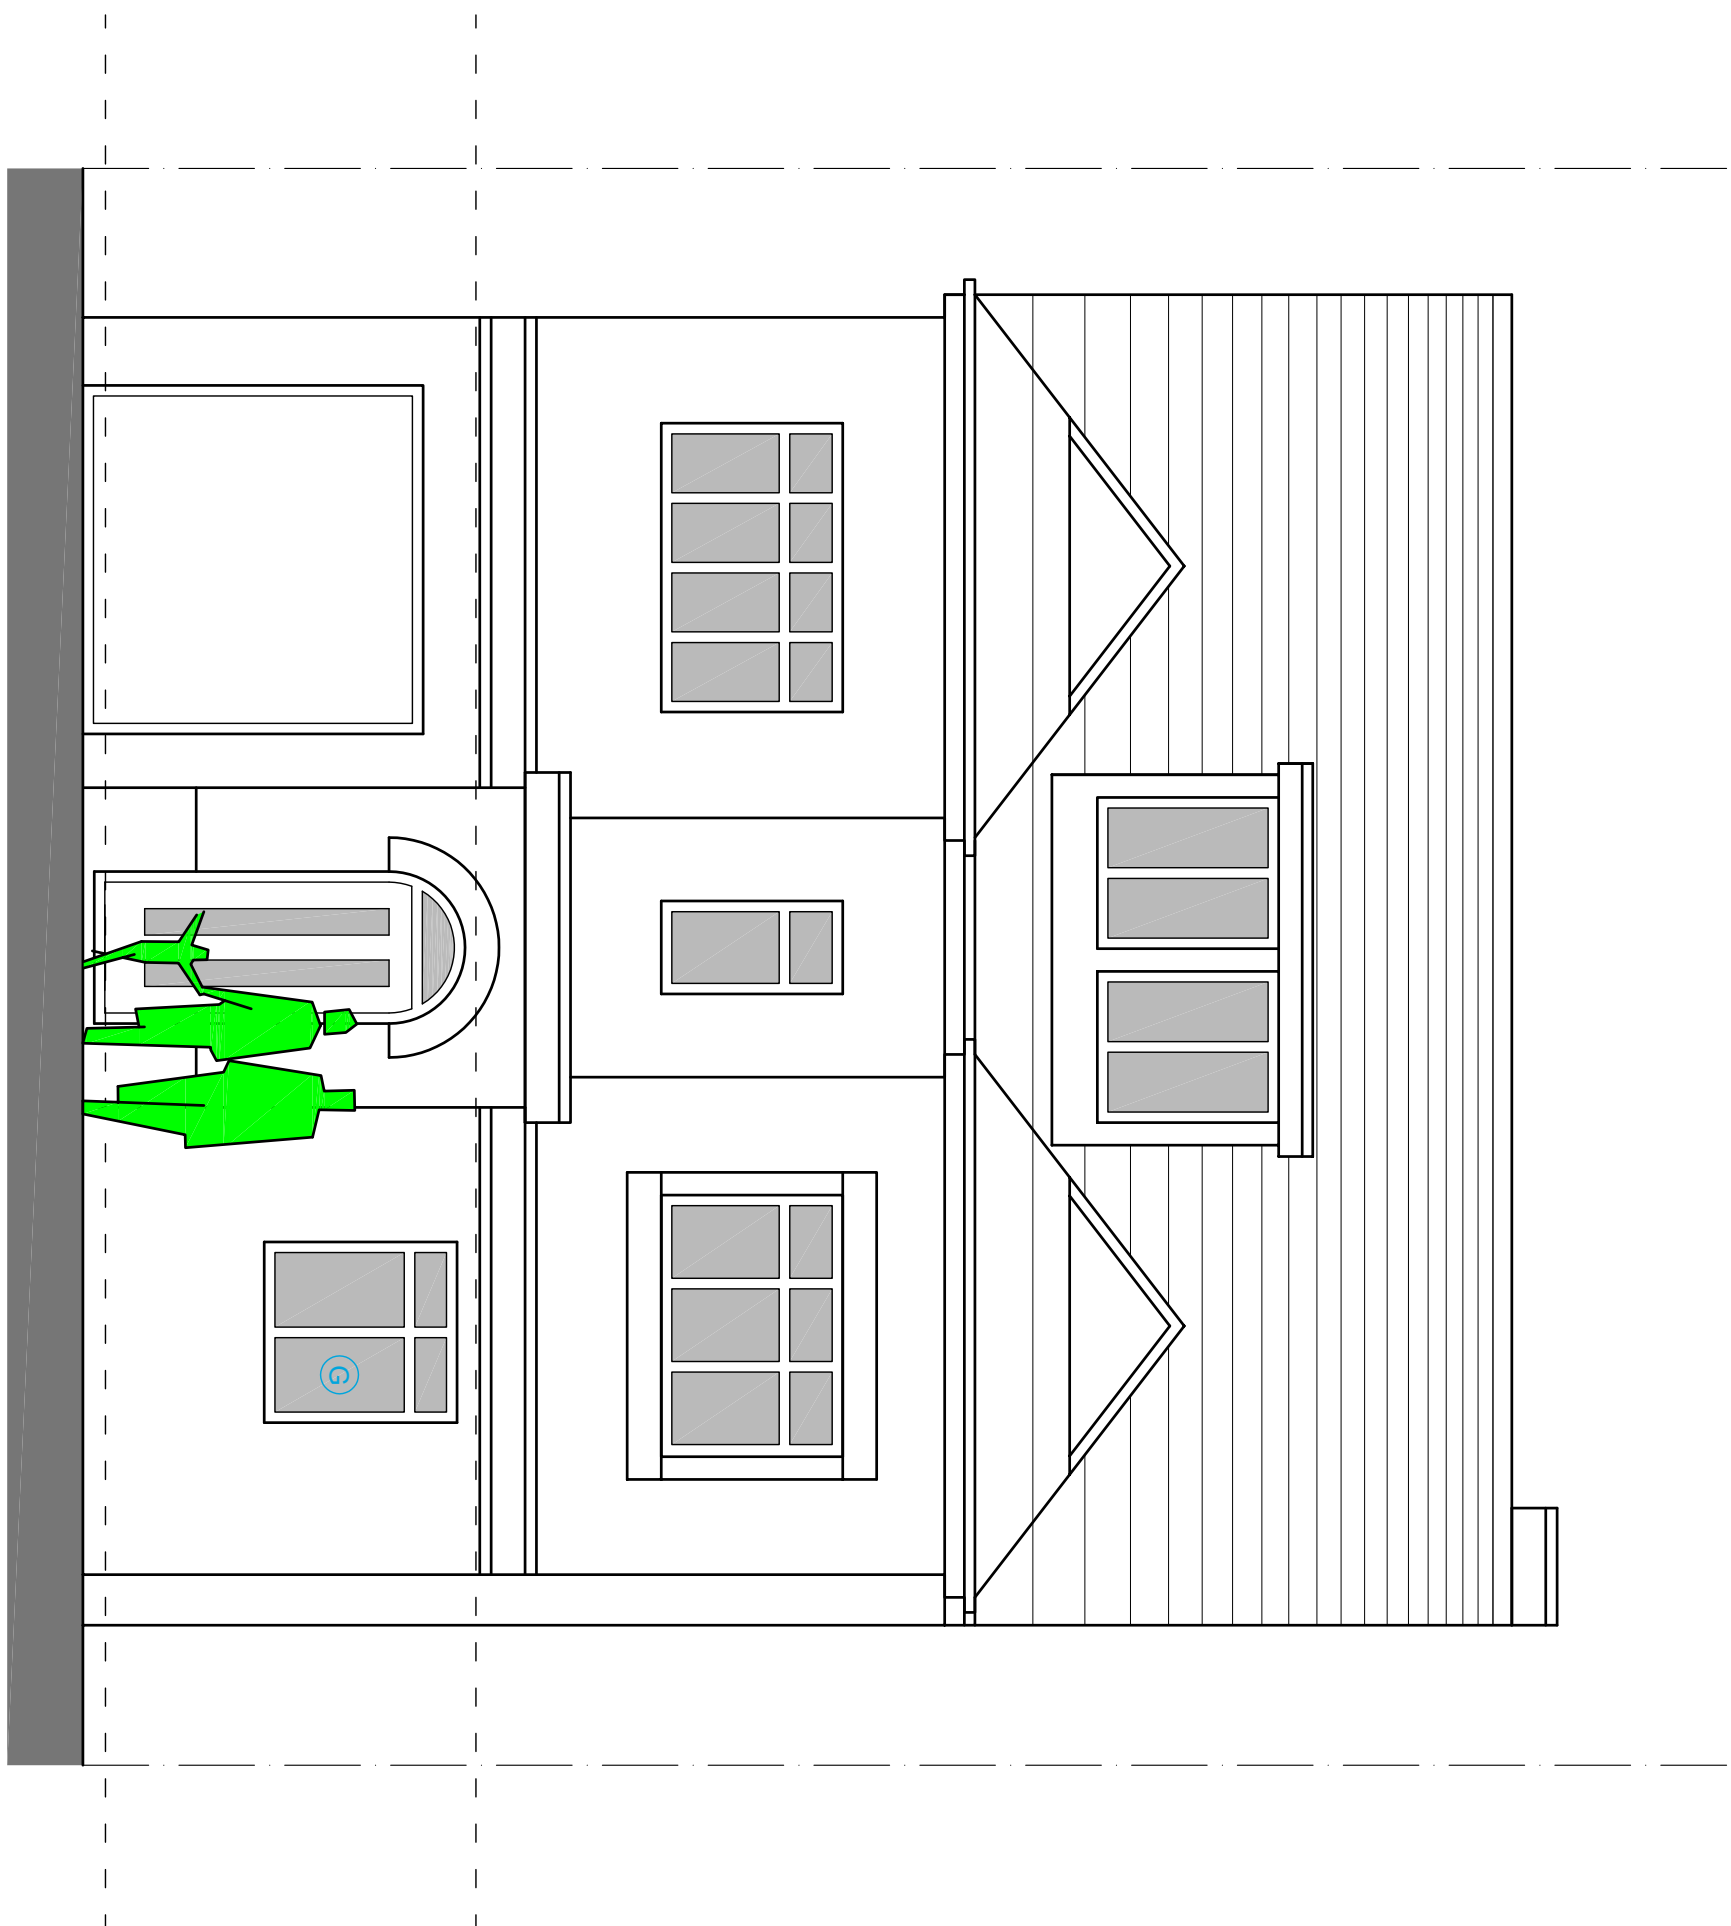

ELEVATION 02

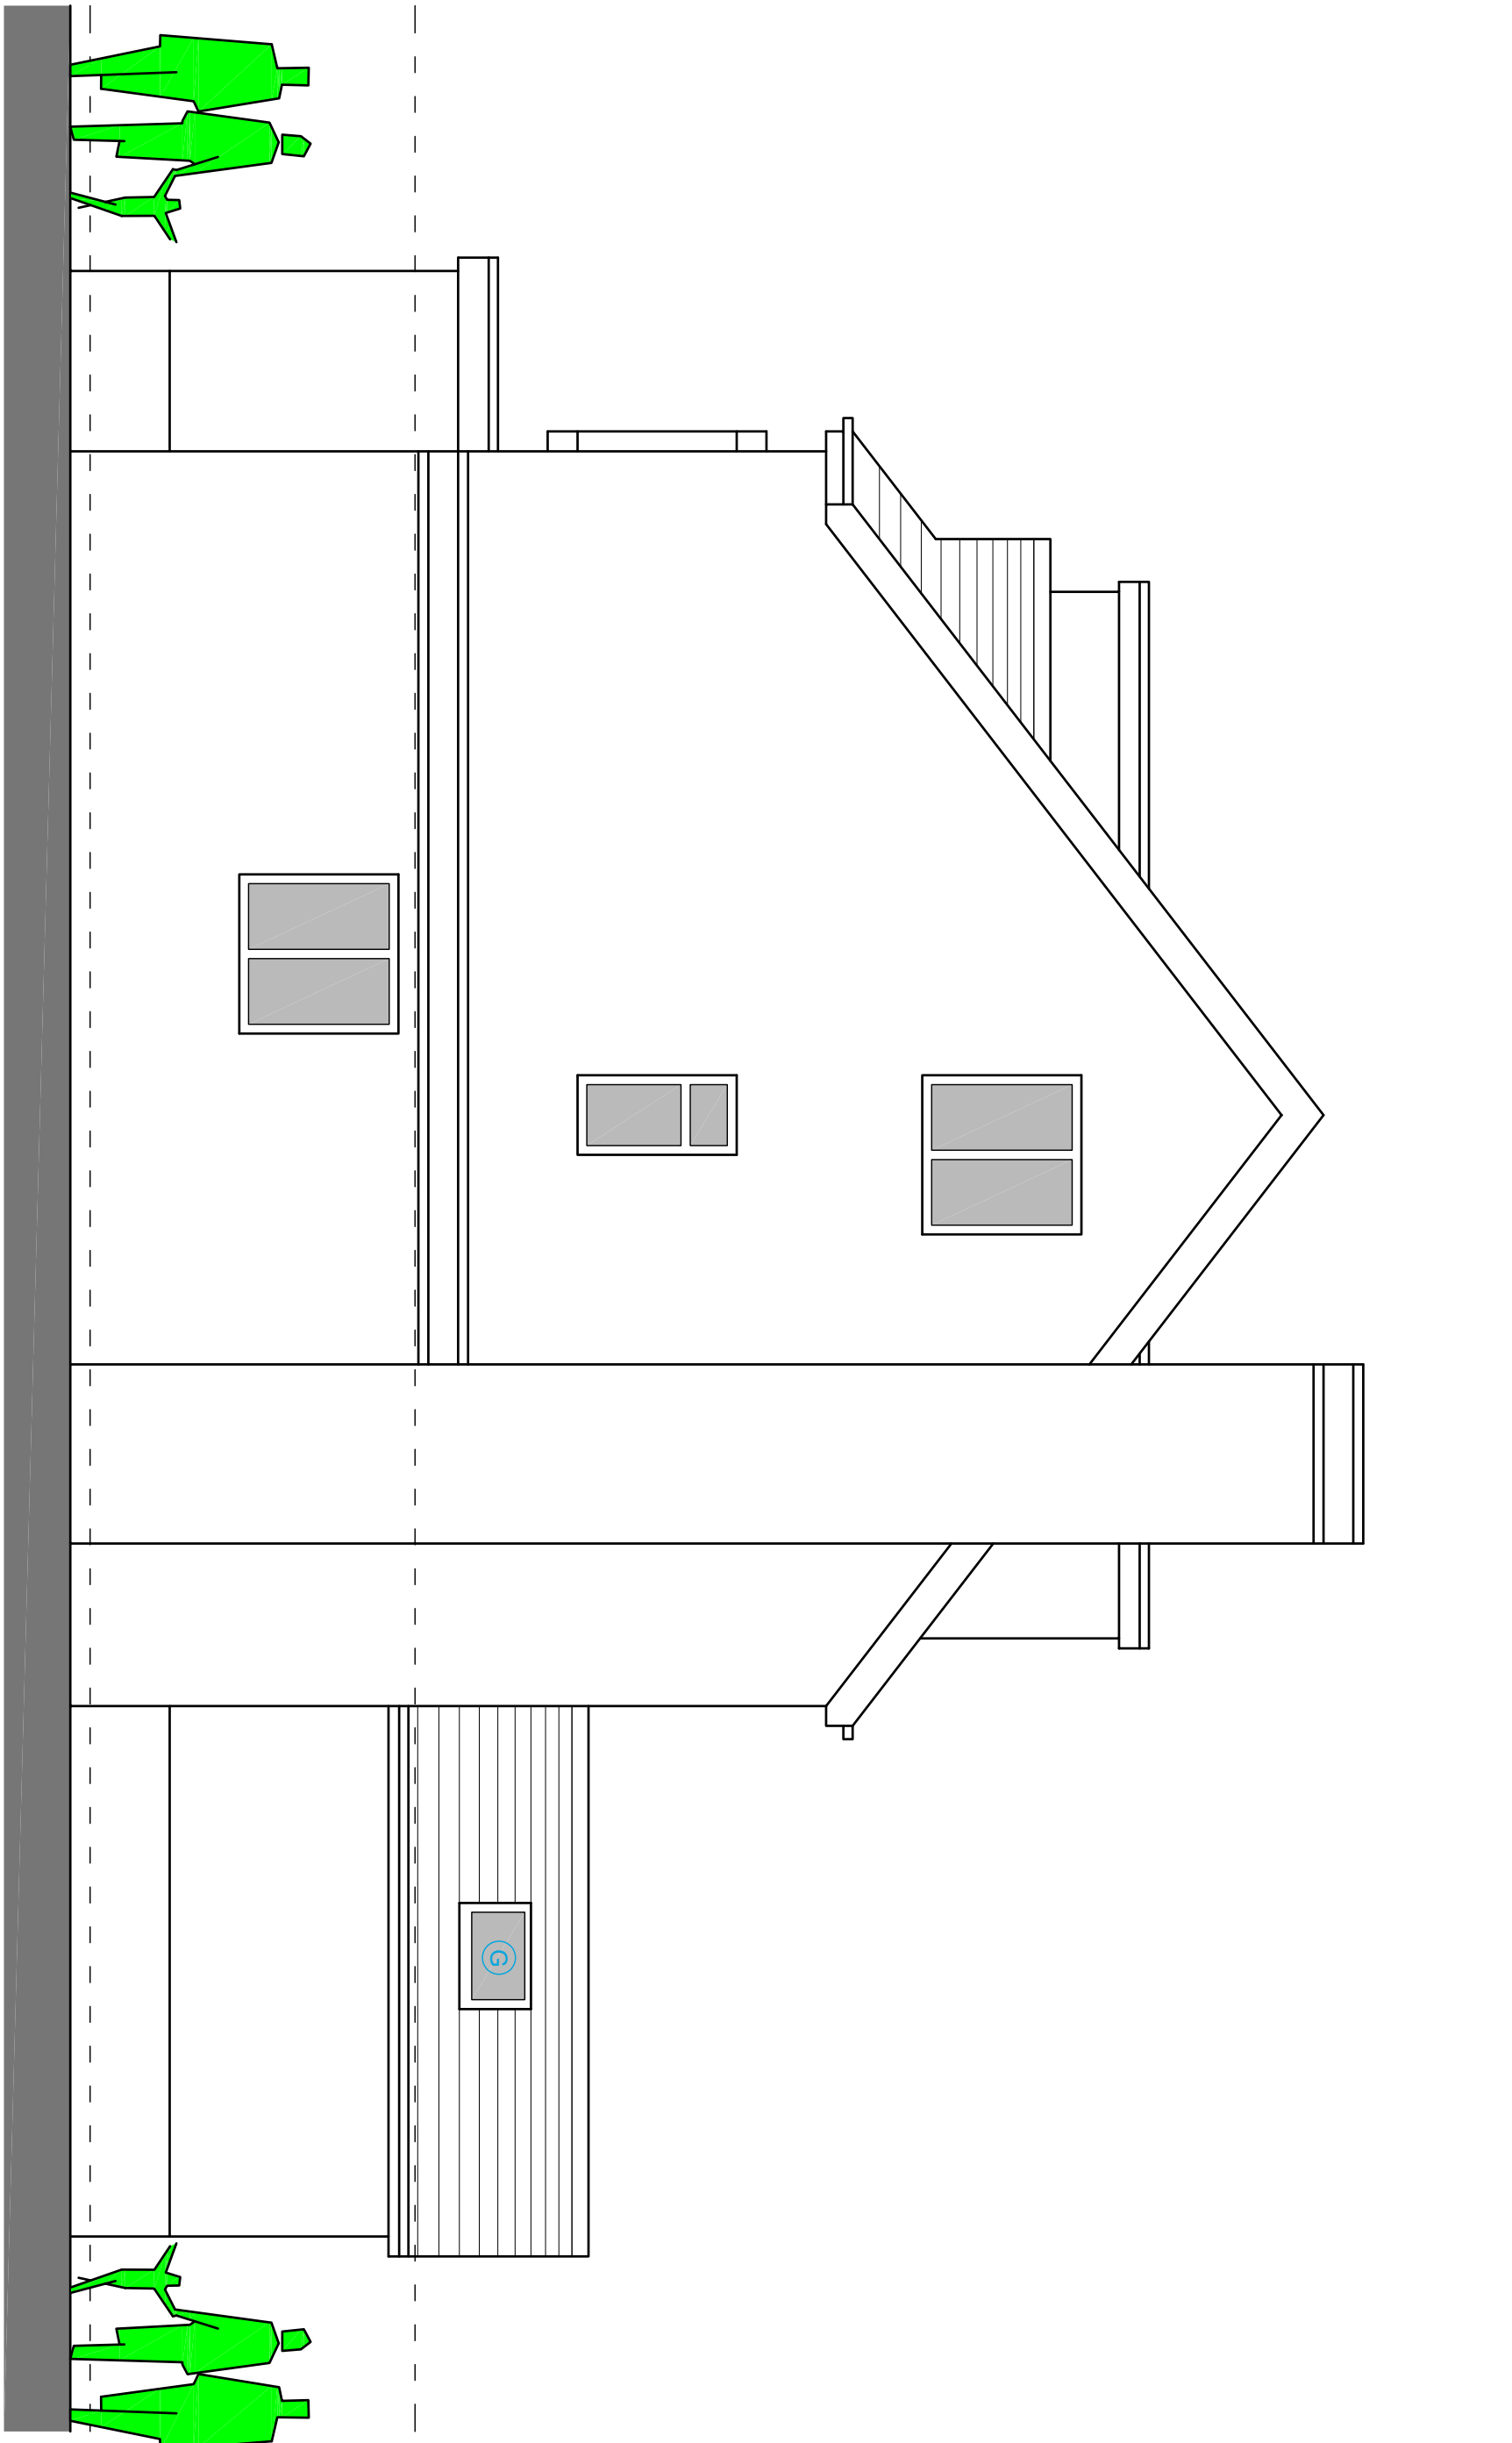

ELEVATION 03

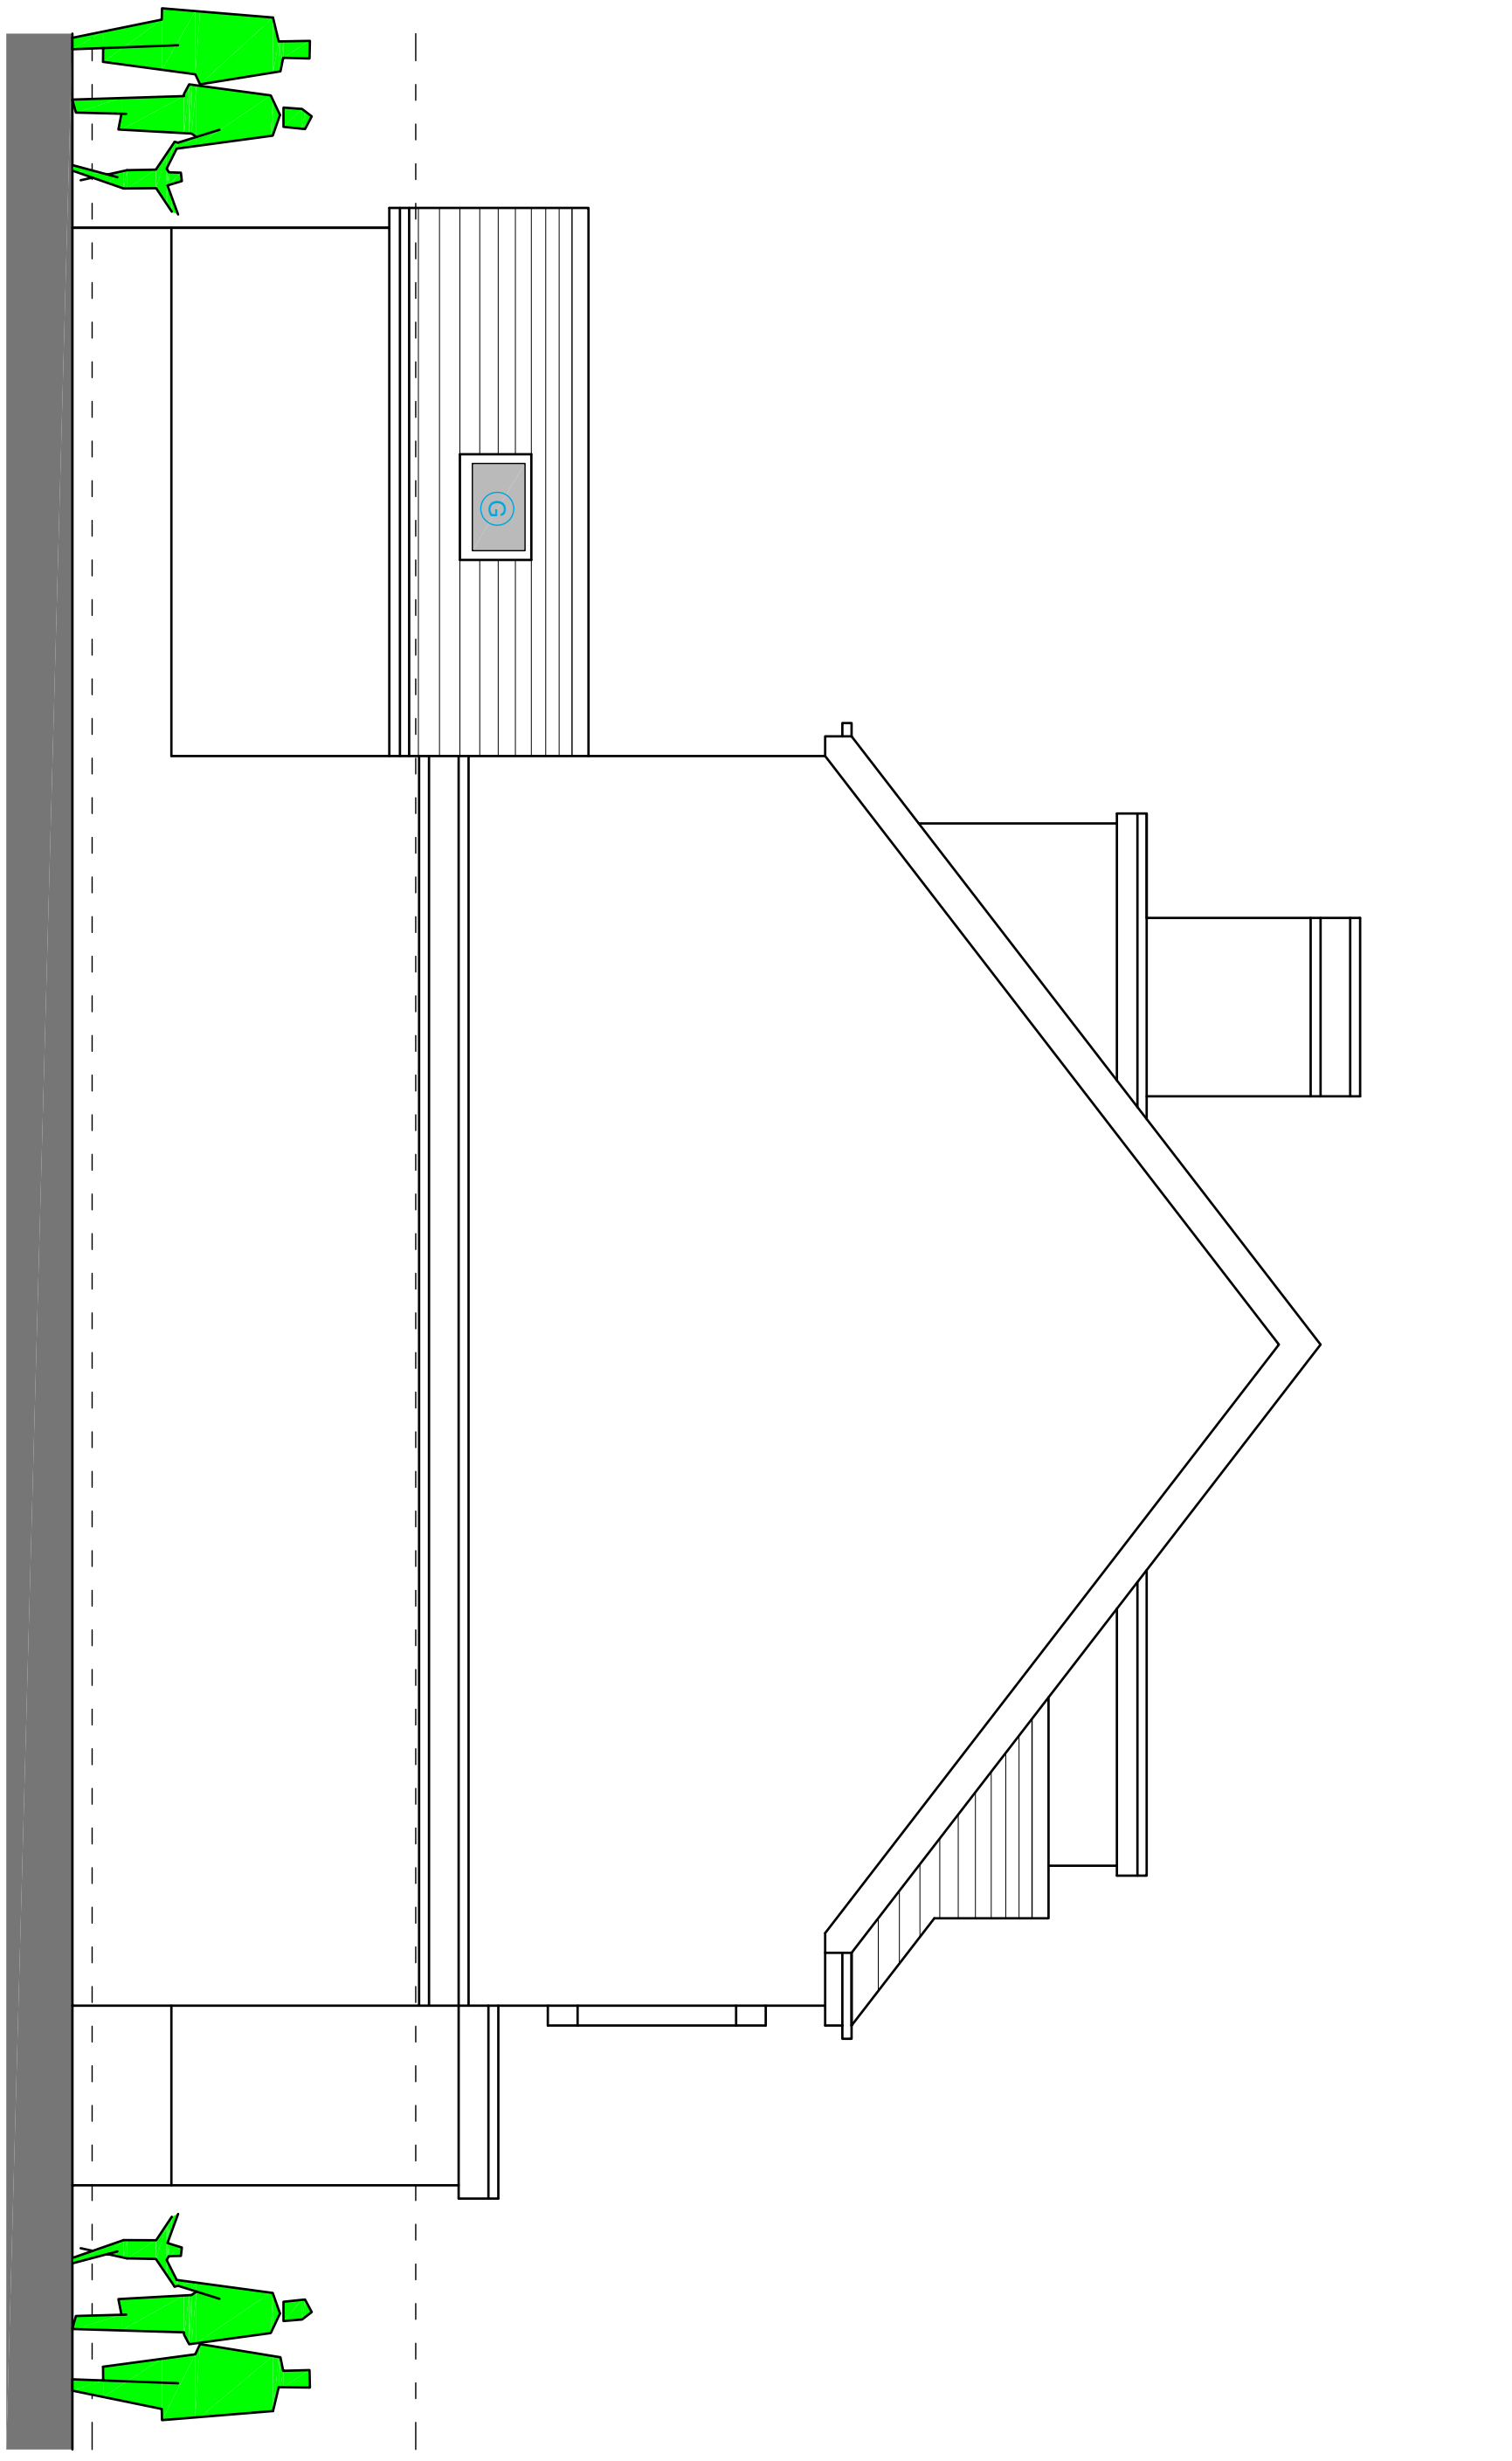

ELEVATION 04

It is the Contractor's responsibility to report any inconsistencies on this drawing, or between drawings, to the Design Consultant and to request clarification and instruction before proceeding. This drawing and design is the copyright of VISION and may not be reproduced in any form whatsoever without prior express or written consent.

KEY:

- A. ROOFING TILES TO MATCH EXISTING.
- B. UPVC RAINWATER & DRAINAGE GOODS TO MATCH EXISTING.
- C. UPVC SOFFIT, FASCIA & BARGE BOARDS TO MATCH EXISTING.
- D. DOUBLE GLAZED UPVC OR PVC ALUMINIUM WINDOWS AND DOORS TO MATCH EXISTING.
- E. FACING BRICKWORK TO MATCH EXISTING, NEW BRICKWORK TO BE 'TOOTHED' INTO EXISTING WITH MATCHING COURSING.
- F. RENDER FINISH, K. REND OR EQUAL TO MATCH EXISTING.
- G. OBSCURE PRIVACY GLAZING.
- H. VELUX SKYLIGHTS.

Rev	Date	Int	Description
-----	------	-----	-------------

VISION
architectural consultancy
T: 0161 456 3389
M: 0782 555 6071
E: dean@vision-architecture.co.uk
W: www.vision-architecture.co.uk

PROJECT
NO33 BLAGROVE CRESCENT,
EASTCOTE, RUISLIP, HA4 8FS

TITLE
PROPOSED
ELEVATIONS

DRAWING STATUS

- ☐ FEASIBILITY ☒ PLANNING ☐ CONTRACT
- ☐ TENDER ☐ BUILDING CONTROL ☐ AS BUILT

SCALE	CONTRACT	DRWG No.	REV
1:50 @ A1	VA2011	(10.002	A
1:100 @ A3			