


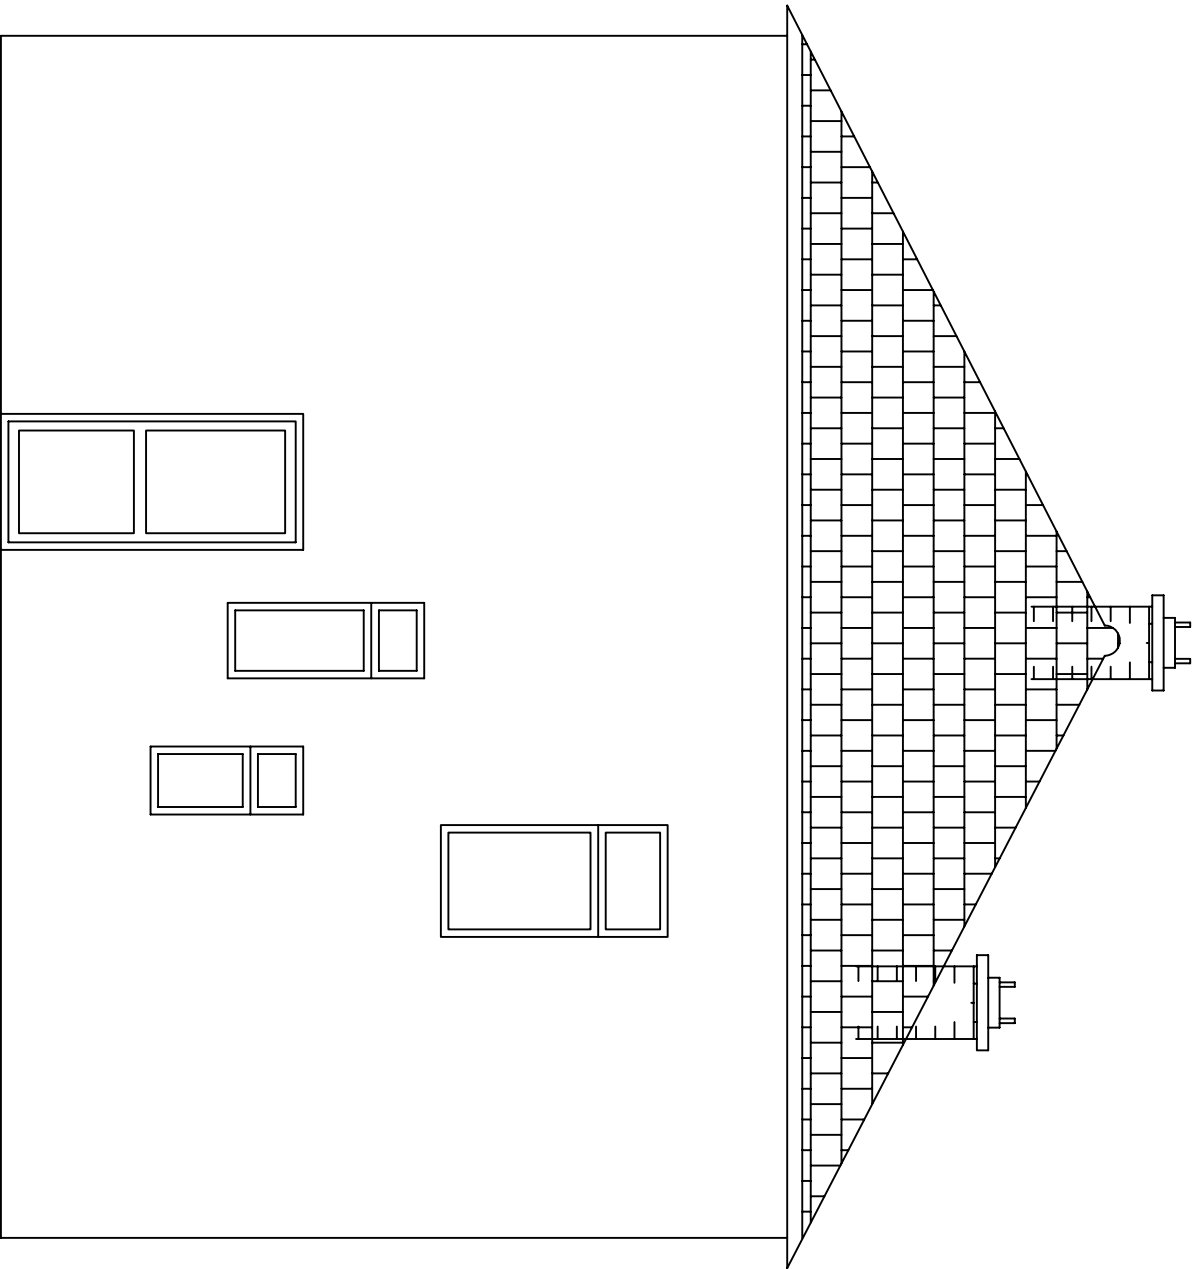

Existing Side  
Elevation

|                               |  |                   |             |
|-------------------------------|--|-------------------|-------------|
| Job 26 Botwell Crescent       |  | Job No 26/UB3 2BE |             |
| Client Mr W Mahadeva          |  | Drawing No 005    | Revision    |
| TITLE Existing Side Elevation |  | Drawn ST          | Scale 1:50  |
|                               |  |                   | Drq Size A3 |