


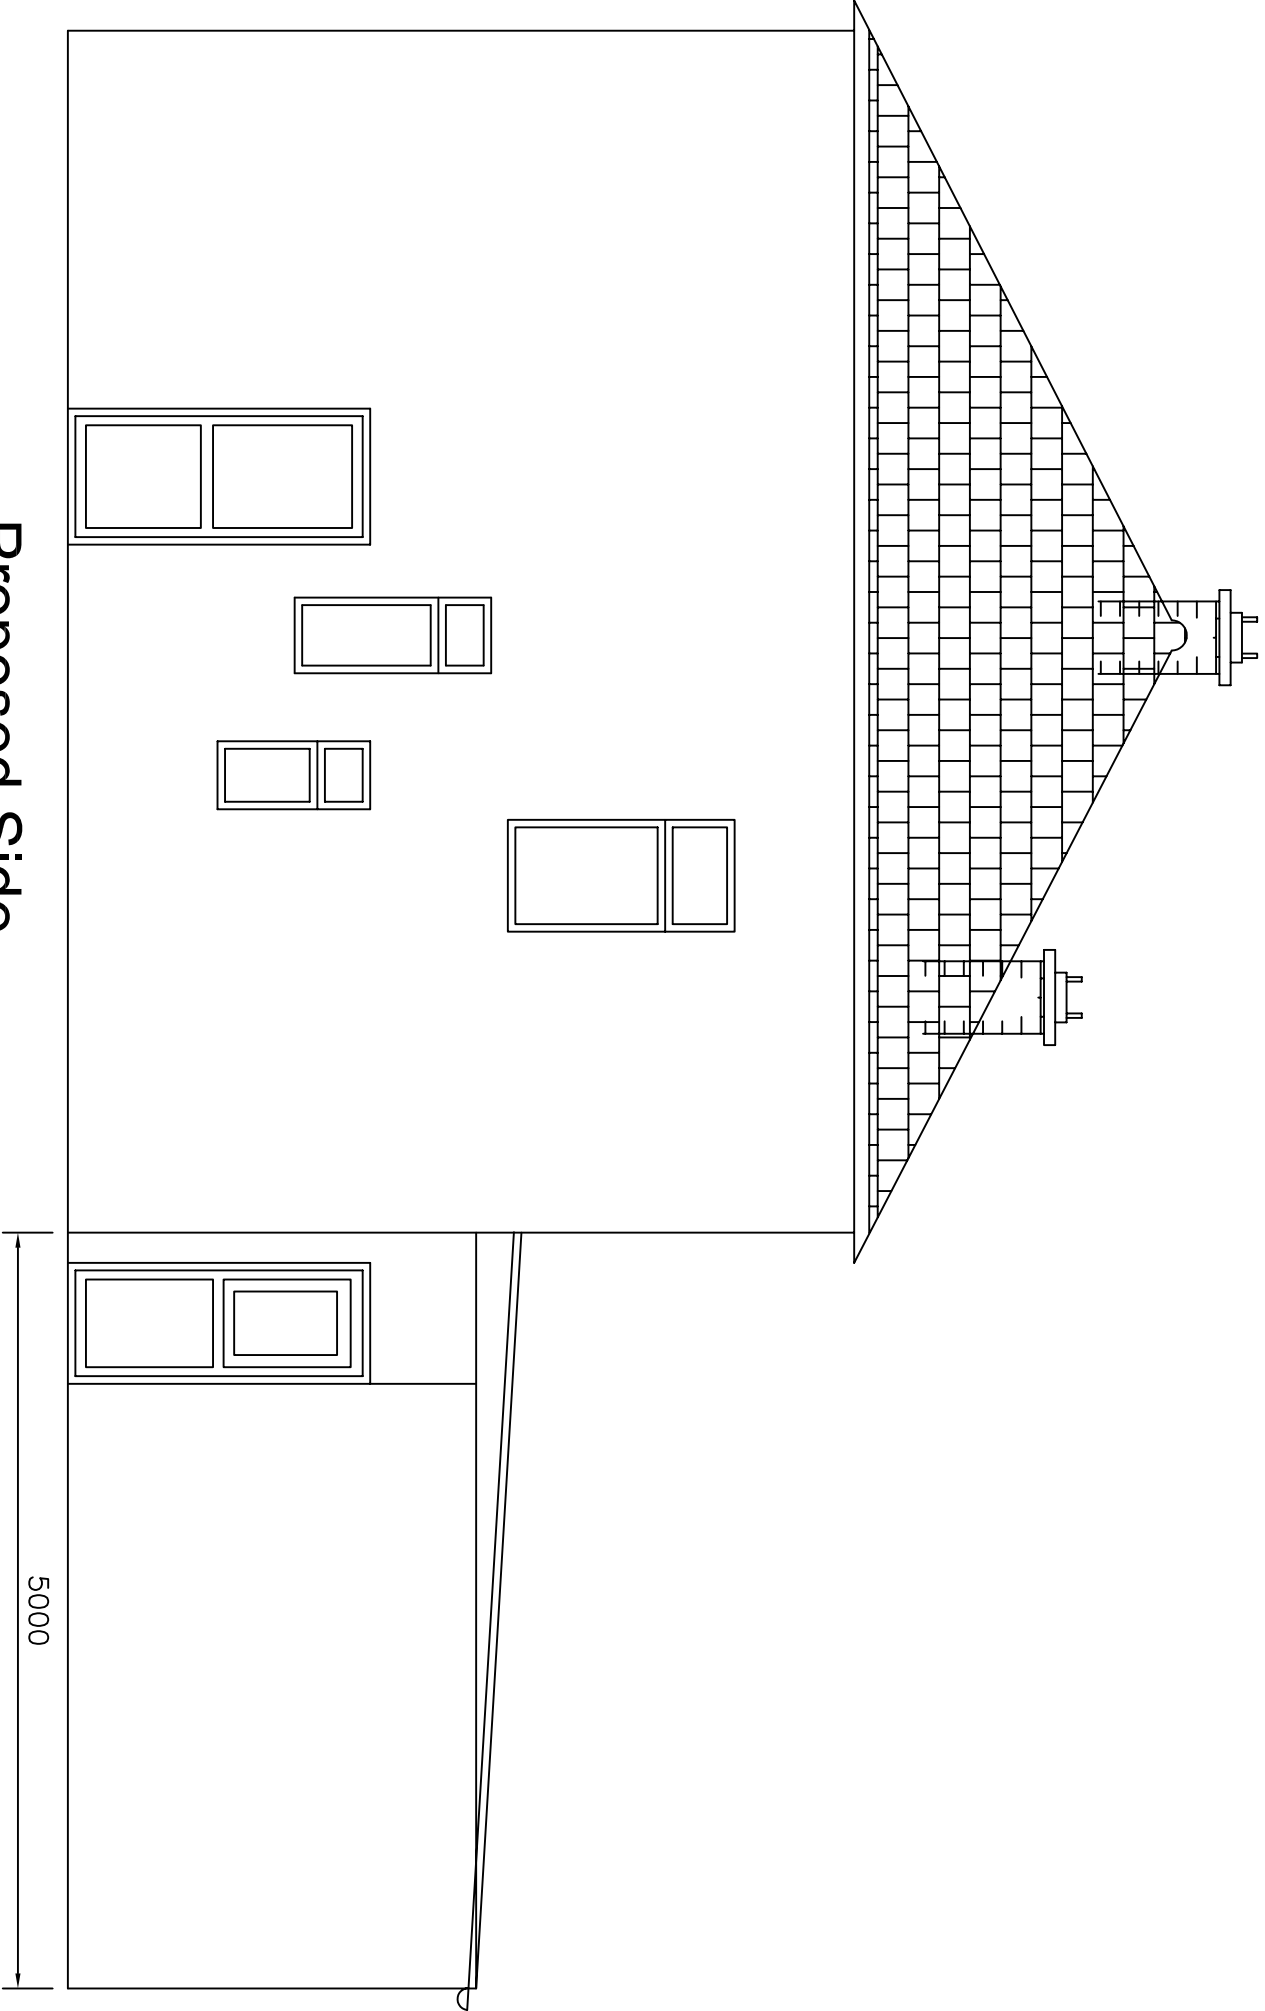

**Proposed Side
Elevation**

Job 26 Botwell Crescent		Job No 26/UB3 2BE	
Client Mr W Mahadeva		Drawing No 006	Revision
TITLE Proposed Side Elevation		Drawn ST	20/01/20
		Scale 1:50	Drg Size A3
		Check	

0 100mm WHEN PLOTTED TO SCALE 100