


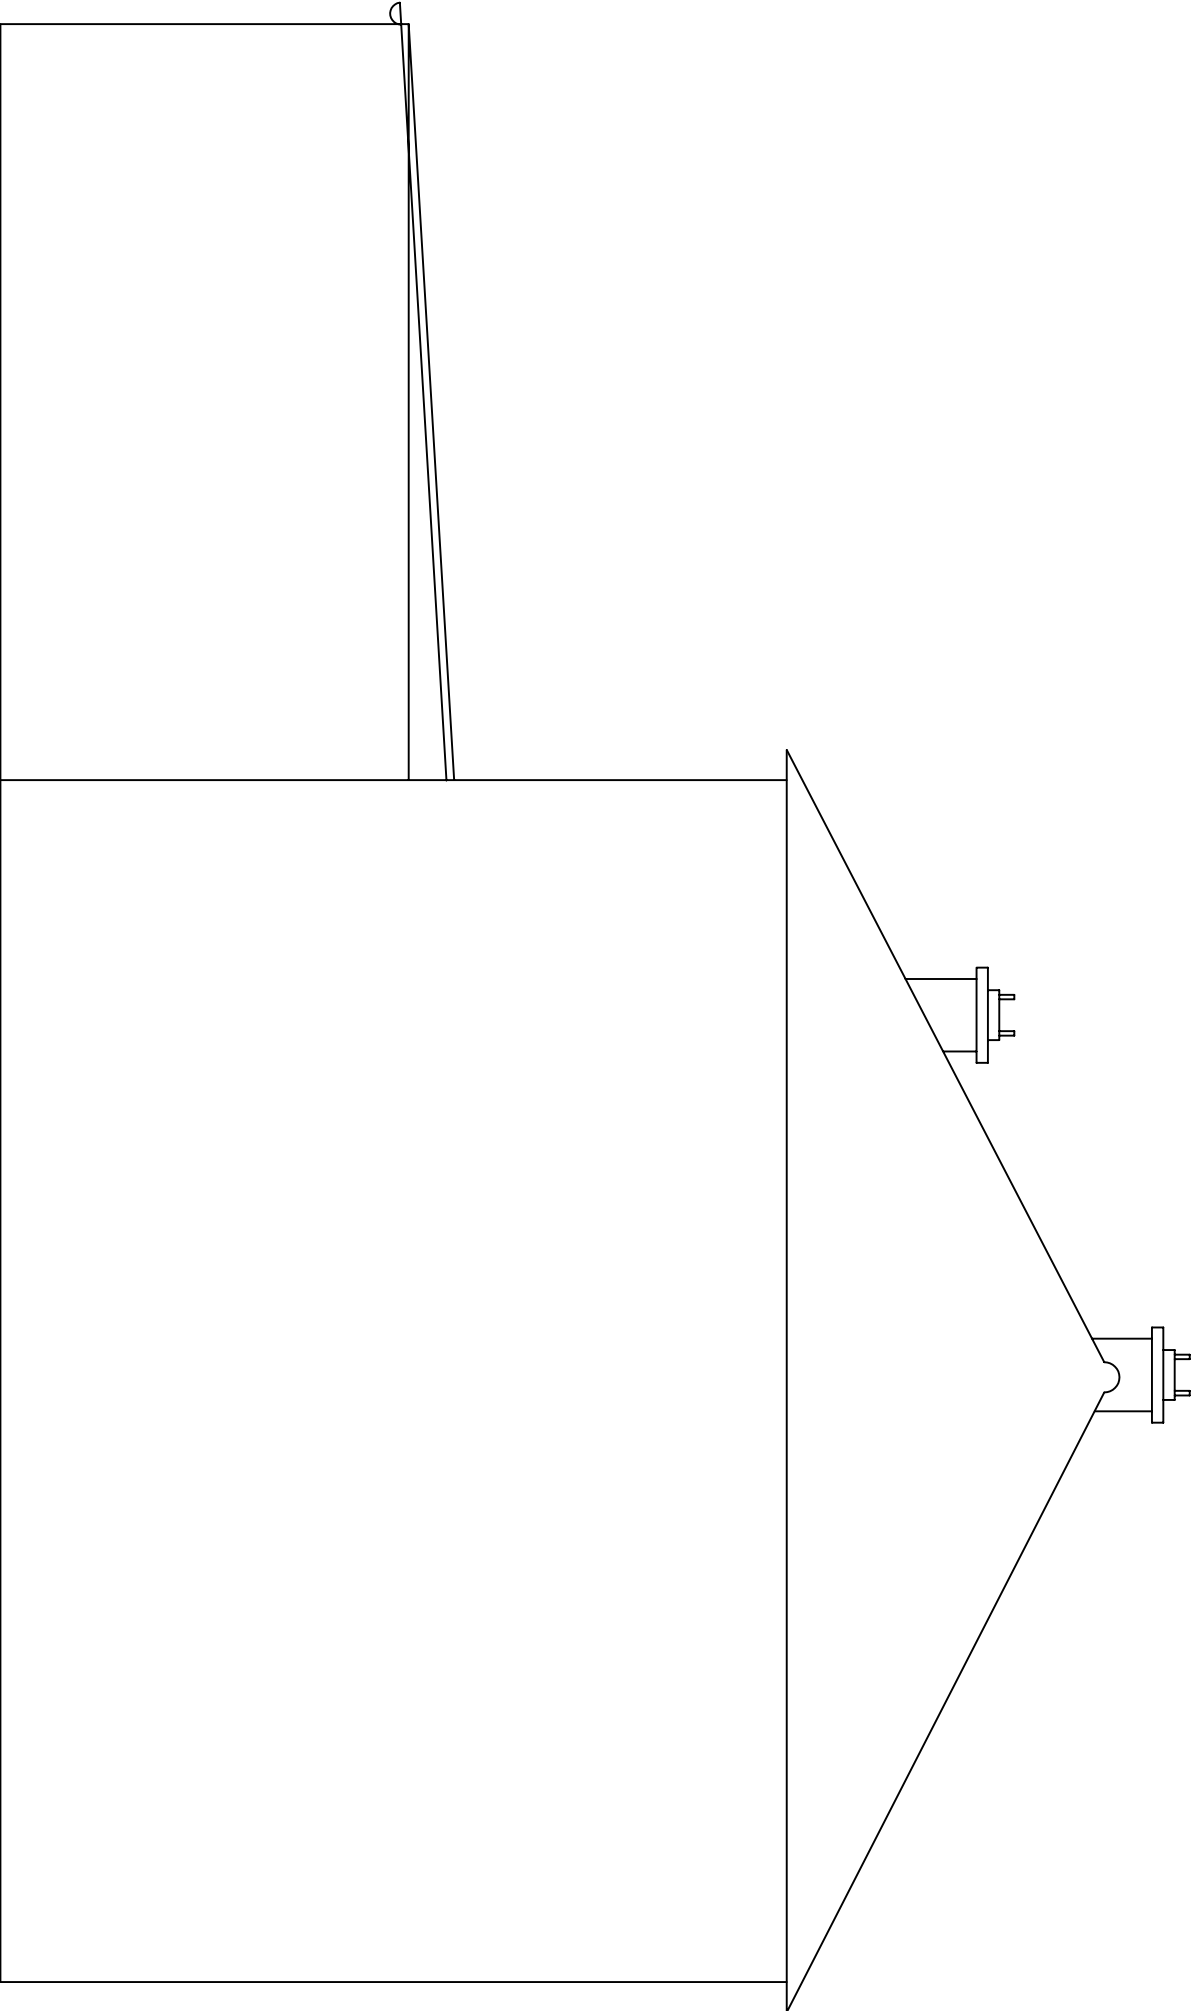

Proposed Other Side
Elevation

Job	26 Botwell Crescent			Job No	26/UB3 2BE		
Client	Mr W Mahadeva			Drawing No	008	Revision	Check
TITLE	Proposed Other Side Elevation			Drawn	ST	Scale	Drg Size
					20/01/20	1:50	A3