EL MAR
ARCHITECTS


EL MAR Architects
tel: 020 7241 4403 fax 020 7249 8976 info@elmararchitects.com

job 3 Bradenham Road Hayes UB4 8LP	drawn: NE	date: 03/18
drawing Side Elevation Existing & Proposed	scale: 1:100 @ A-3	job no: 1094
note: all dimensions to be checked on site before commencement of the work. if this drawing exceeds the quantities in any way the architects are to be informed before the work is commenced. for all other purposes other than planning application purposes do not scale. use dimensions. this drawing is copyright.	drawing no. 1094_GA-E-04	rev. P2


PRELIMINARY

revisions

rev.	date	description	issued by	checked by
P1	18.02.2019	Issued for Comments and Approval	NE	NE
P2	30.03.2020	Boundary Line Amended	NE	NE

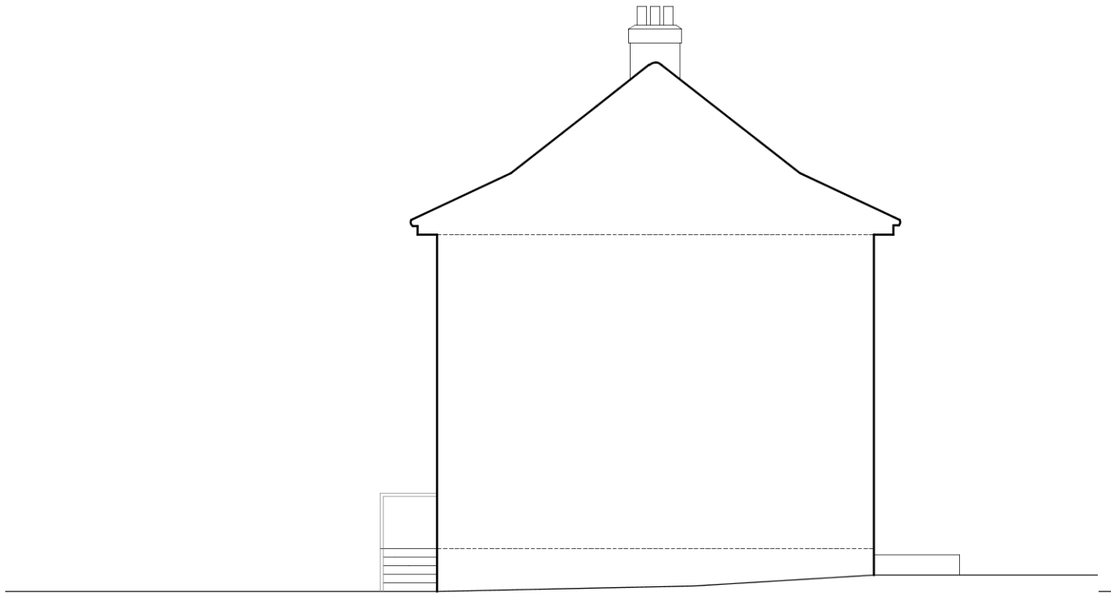

SIDE ELEVATION
EXISTING

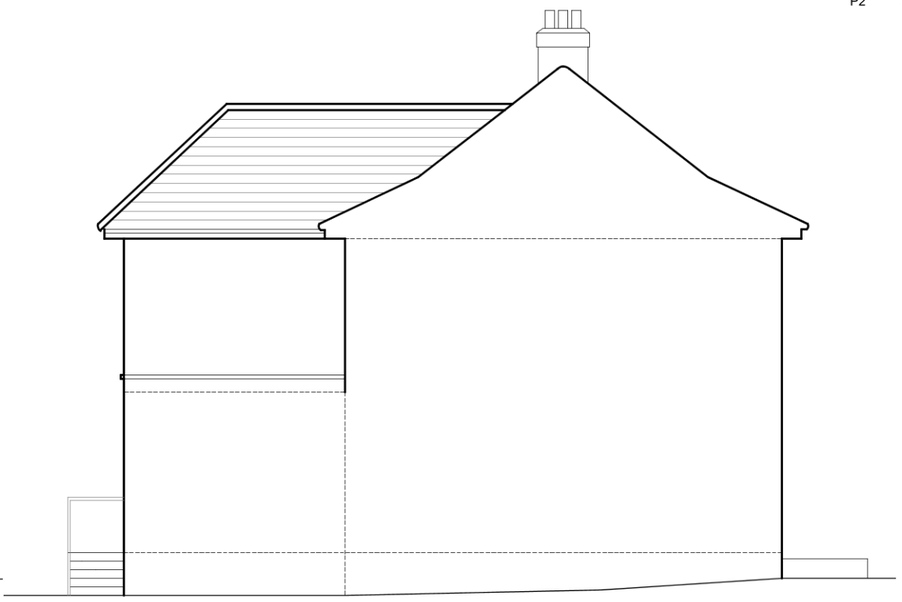

SIDE ELEVATION
PROPOSED

SCALE 1:100 0 1 2 3 4 5m

NOT FOR CONSTRUCTION