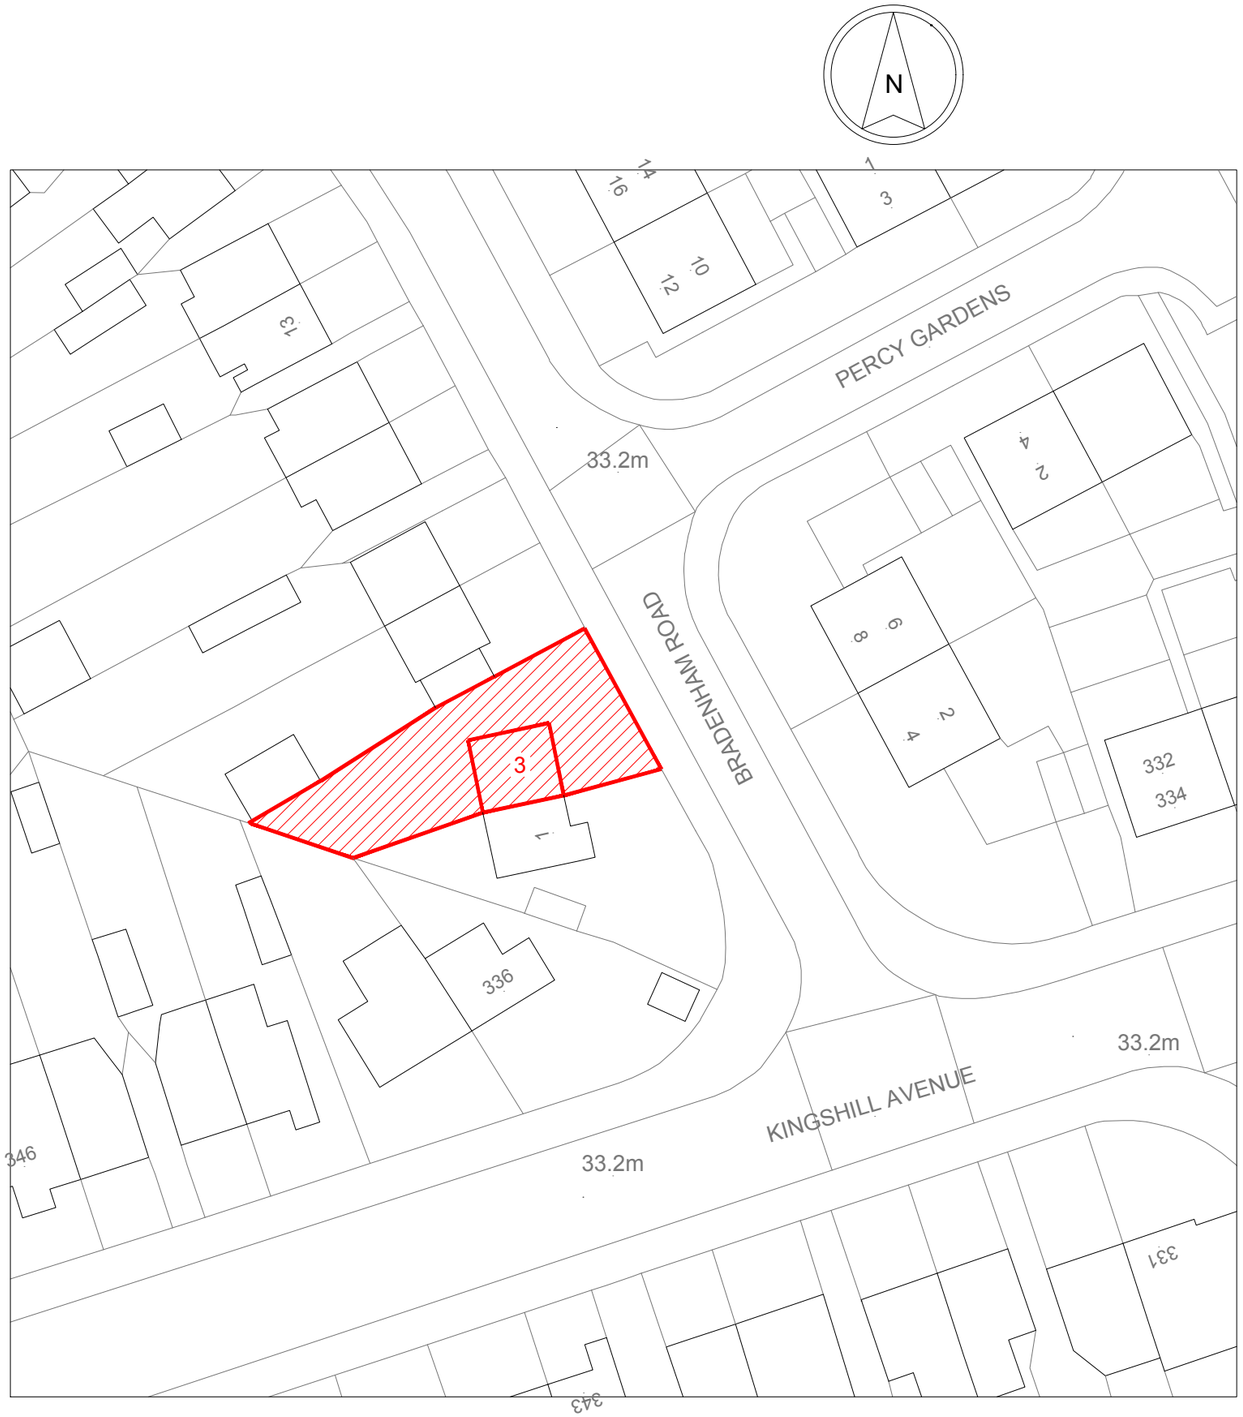


SITE LOCATION BLOCK PLAN
Scale 1:500

SCALE 1:1250 0 10 20 30 40 50 100m

SCALE 1:500 0 5 10 20 30 40 50m

EL MAR ARCHITECTS

EL MAR Architects
tel: 020 7241 4403 fax 020 7249 8976 info@elmararchitects.com


job 3 Bradenham Road Hayes UB4 8LP	drawn: NE	date: 03/18
drawing Site Location Plan	scale: 1:500 @ A-3 1:1250@A3	job no: 1094
note: all dimensions to be checked on site before commencement of the work. if this drawing exceeds the quantities in any way the architects are to be informed before the work is commenced. for all other purposes other than planning application purposes do not scale. use dimensions. this drawing is copyright.	drawing no. 1094_GA-SP	rev. P1

PRELIMINARY

revisions

rev.	date	description	issued by	checked by
P1	23.02.2020	Issued for Comments and Approval	NE	NE

SITE LOCATION PLAN - 1:1250

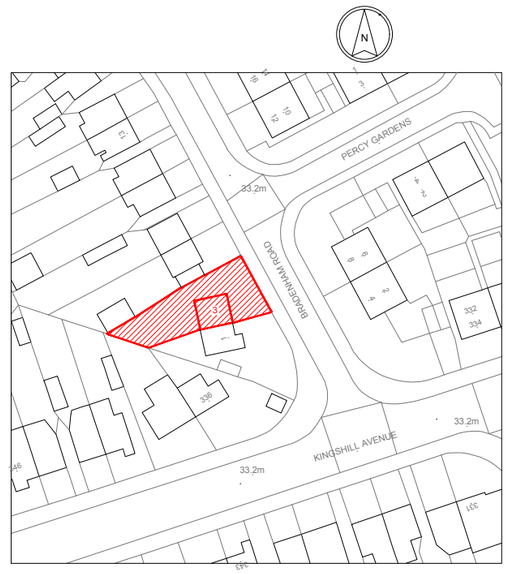

NOT FOR CONSTRUCTION