
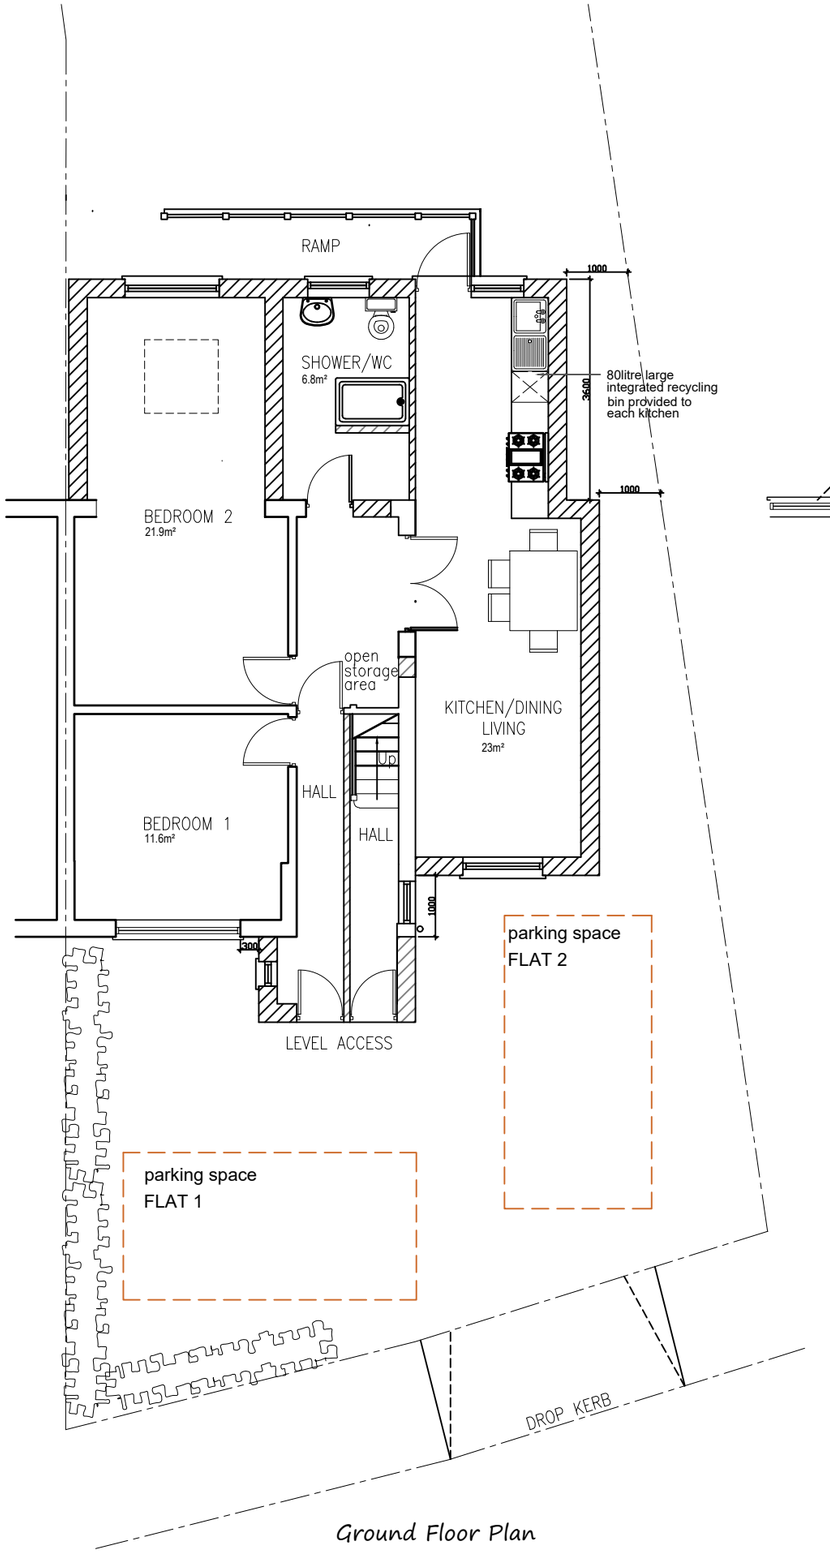



Ground Floor Plan

TOTAL AREA 75.6m²

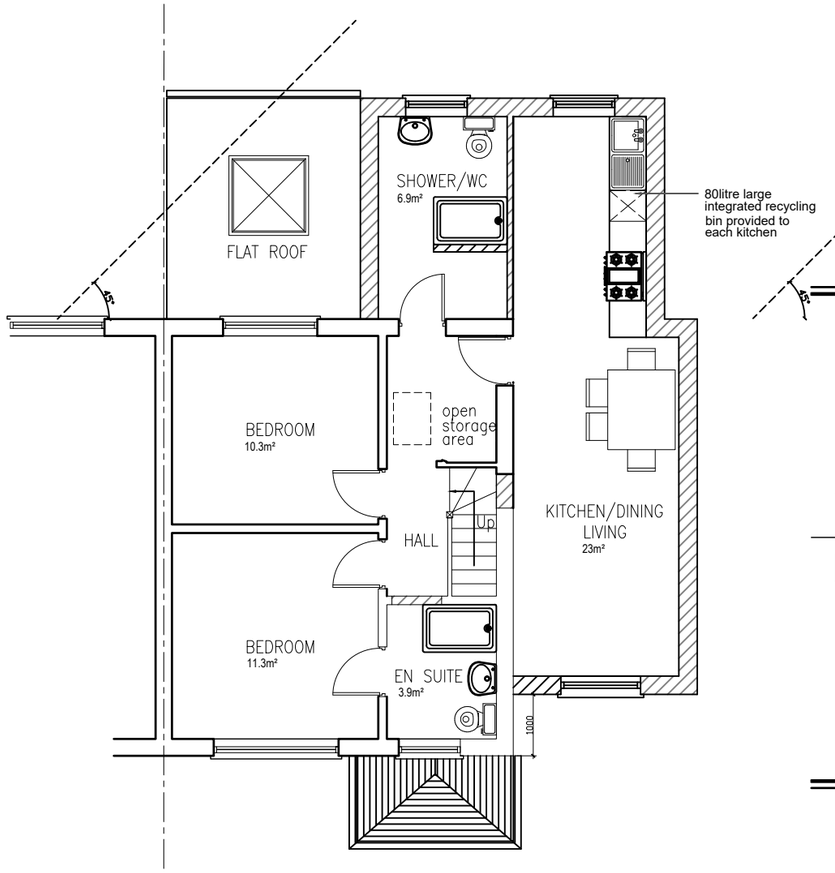

FirstFloor Plan

TOTAL AREA 70.7m²

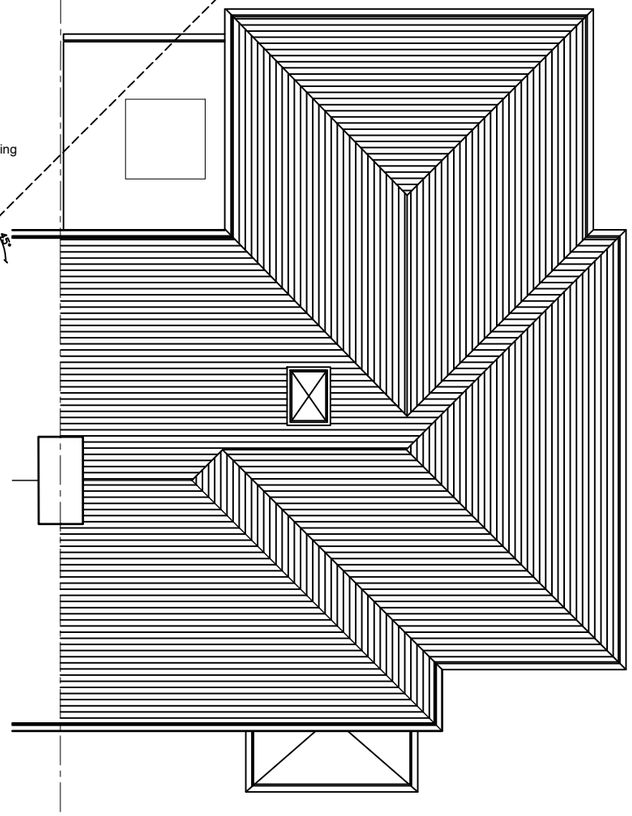

Roof Plan

Accomodation schedule;

Flat 1: 75.6m2 2 bed 4 person.
Flat 2: 70.7m2 2 bed 3 person.



SCALE BAR - A3 @ 1 : 100.

PROJECT:	3 Bradenham Road, Hayes, UB4 8LP
DRAWING:	Proposed Floor Plans
SCALE:	1:100 @A3
DATE:	SEPTEMBER 2021
PAGE NO:	3/P/04
STATUS:	PLANNING DRAWINGS



All dimensions to be checked on site prior to CONSTRUCTION.