

NOTES :
ALL DIMENSIONS MUST BE CHECKED ON SITE AND
NOT SCALED FROM THIS DRAWING

A		
DATE	REVISION	

COPYRIGHT:

R.P.ARCHITECTURAL SERVICES
39A NORWICH ROAD
NORTHWOOD
MIDDLESEX
HA6 1ND

Tel: 07753 659794

CLIENT:

JOB TITLE:

4 WESTLAKE CLOSE
HAYES
UB4 9RT

DRAWING TITLE:



BLOCK PLAN

SCALE : 1:100

DATE:MAR/2020 DRAWN: RPA

DRG. NO.
RPA/4/WLC/200

REV.

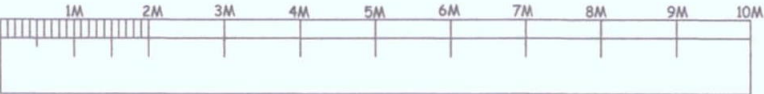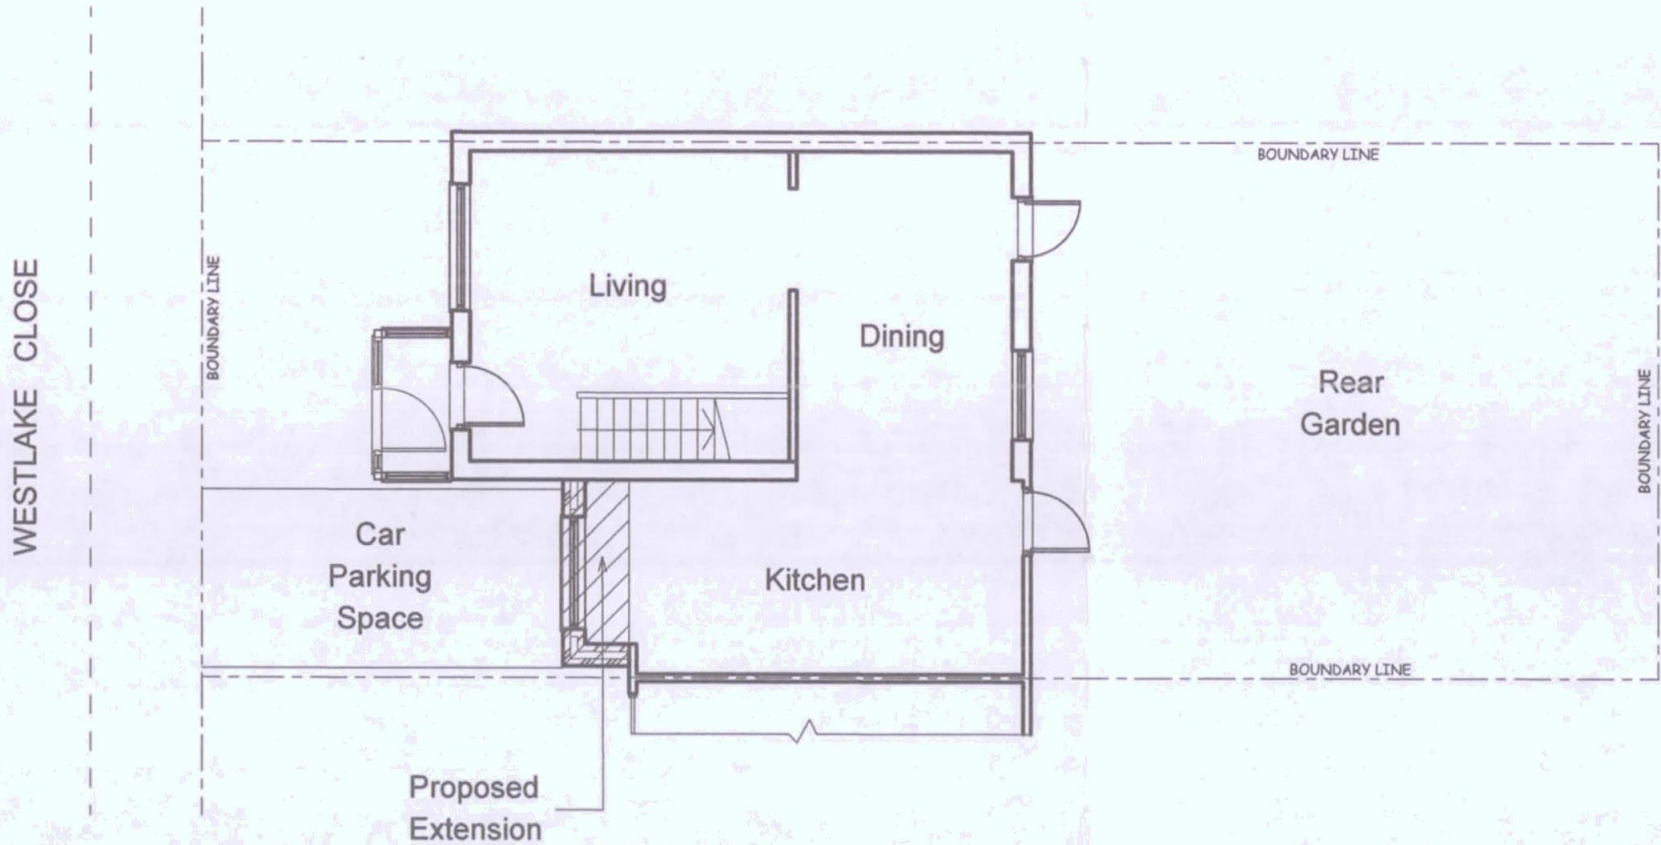

SCALE BAR