




EXISTING FRONT

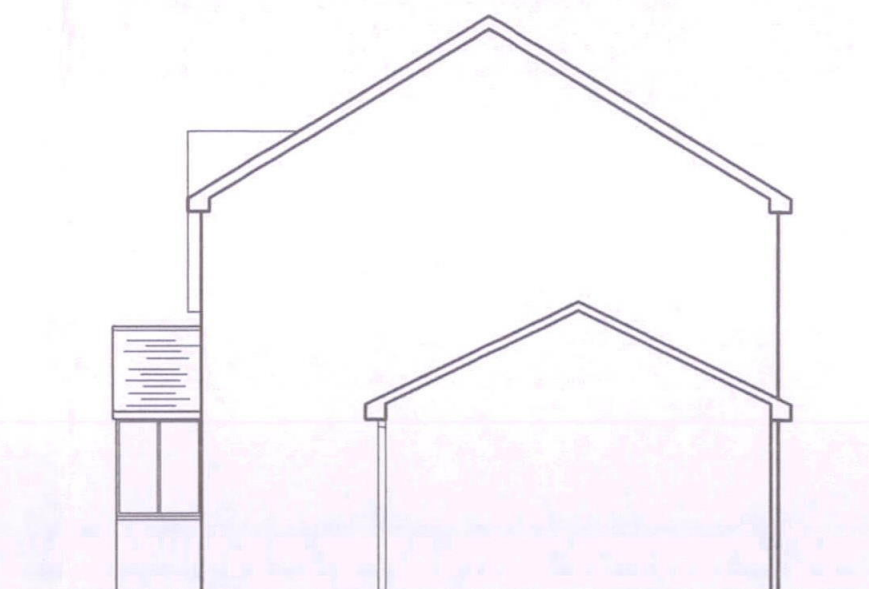

EXISTING SIDE ELEVATION X-X



EXISTING REAR



SCALE BAR

NOTES :
ALL DIMENSIONS MUST BE CHECKED ON SITE AND
NOT SCALED FROM THIS DRAWING

A	DATE	REVISION

COPYRIGHT:

R.P.ARCHITECTURAL SERVICES
39A NORWICH ROAD
NORTHWOOD
MIDDLESEX
HA6 1ND

Tel: 07753 659794

CLIENT:

JOB TITLE:

4 WESTLAKE CLOSE
HAYES
UB4 9RT

DRAWING TITLE:

EXISTING ELEVATIONS

SCALE : 1:100

DATE:MAR/2020

DRAWN: RPA

DRG. NO.
RPA/4/WLC/203

REV.