





PROPOSED FRONT

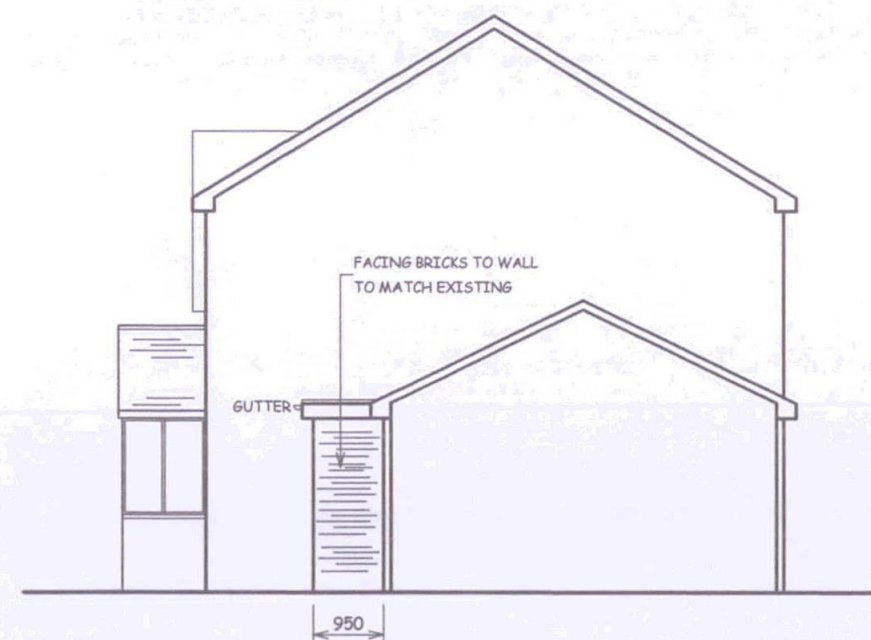

PROPOSED SIDE ELEVATION Y-Y



PROPOSED REAR(No changes are proposed to this elevation)

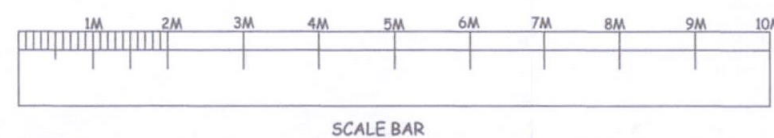

NOTES:
ALL DIMENSIONS MUST BE CHECKED ON SITE AND
NOT SCALED FROM THIS DRAWING

A	DATE	REVISION
---	------	----------

COPYRIGHT:

R.P.ARCHITECTURAL SERVICES
39A NORWICH ROAD
NORTHWOOD
MIDDLESEX
HA6 1ND

Tel: 07753 659794

CLIENT:

JOB TITLE:

4 WESTLAKE CLOSE
HAYES
UB4 9RT

DRAWING TITLE:

PROPOSED ELEVATIONS

SCALE : 1:100

DATE:MAR/2020

DRAWN: RPA

DRG. NO.
RPA/4/WLC/204

REV.