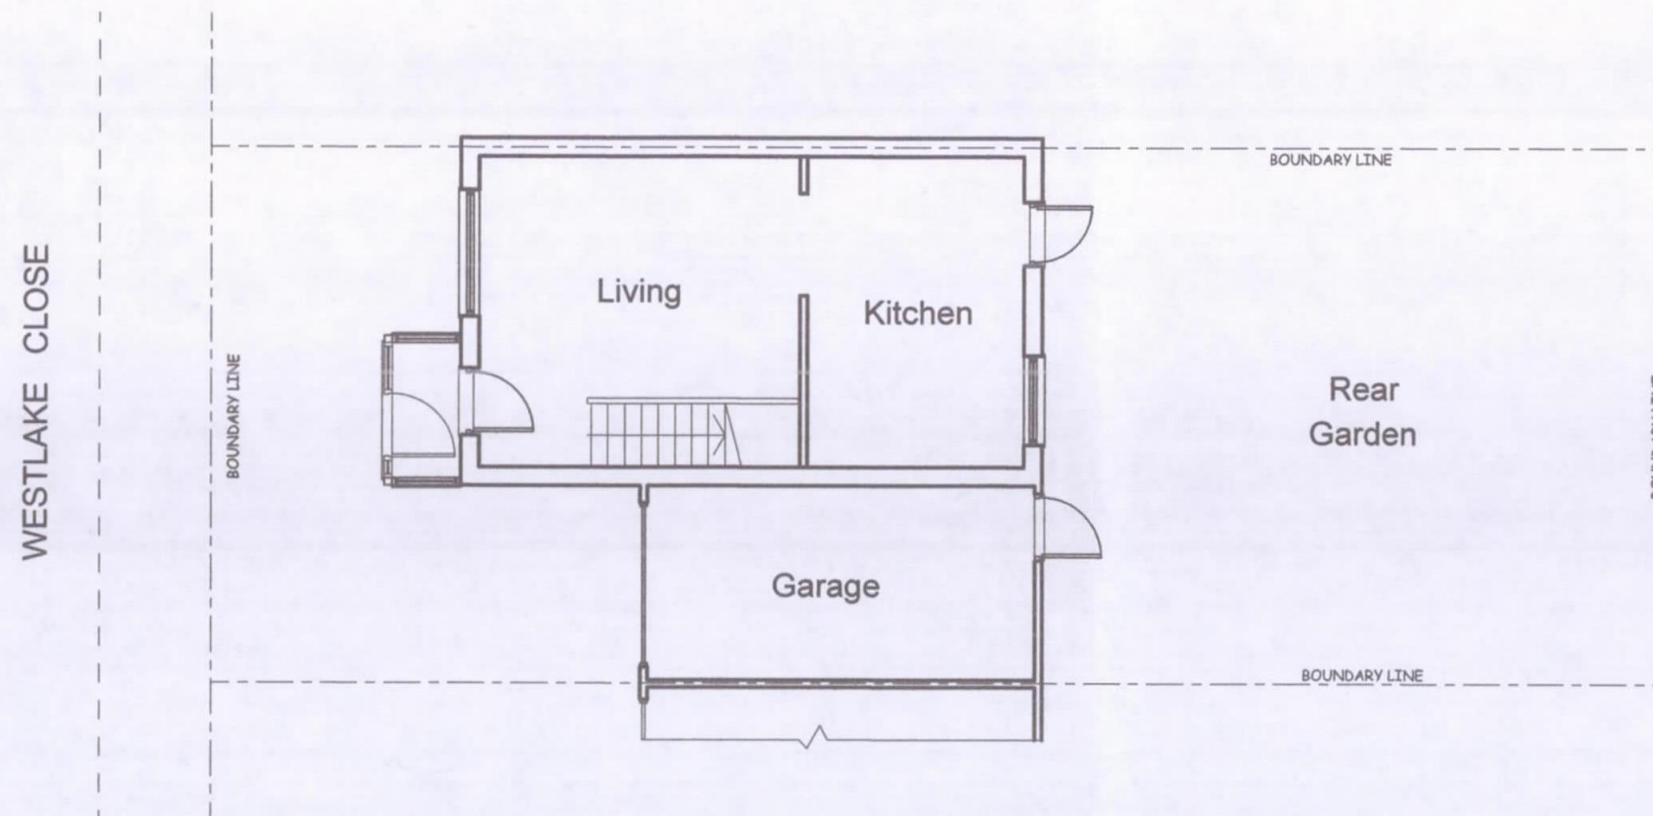


NOTES :  
ALL DIMENSIONS MUST BE CHECKED ON SITE AND  
NOT SCALED FROM THIS DRAWING

| A | DATE | REVISION |
|---|------|----------|
|   |      |          |

COPYRIGHT:

R.P.ARCHITECTURAL SERVICES  
39A NORWICH ROAD  
NORTHWOOD  
MIDDLESEX  
HA6 1ND  
Tel: 07753 659794

CLIENT:

JOB TITLE:

4 WESTLAKE CLOSE  
HAYES  
UB4 9RT

DRAWING TITLE:

BLOCK PLAN

SCALE : 1:100

DATE:MAR/2020

DRAWN: RPA

DRG. NO.

RPA/4/WLC/100

REV.