


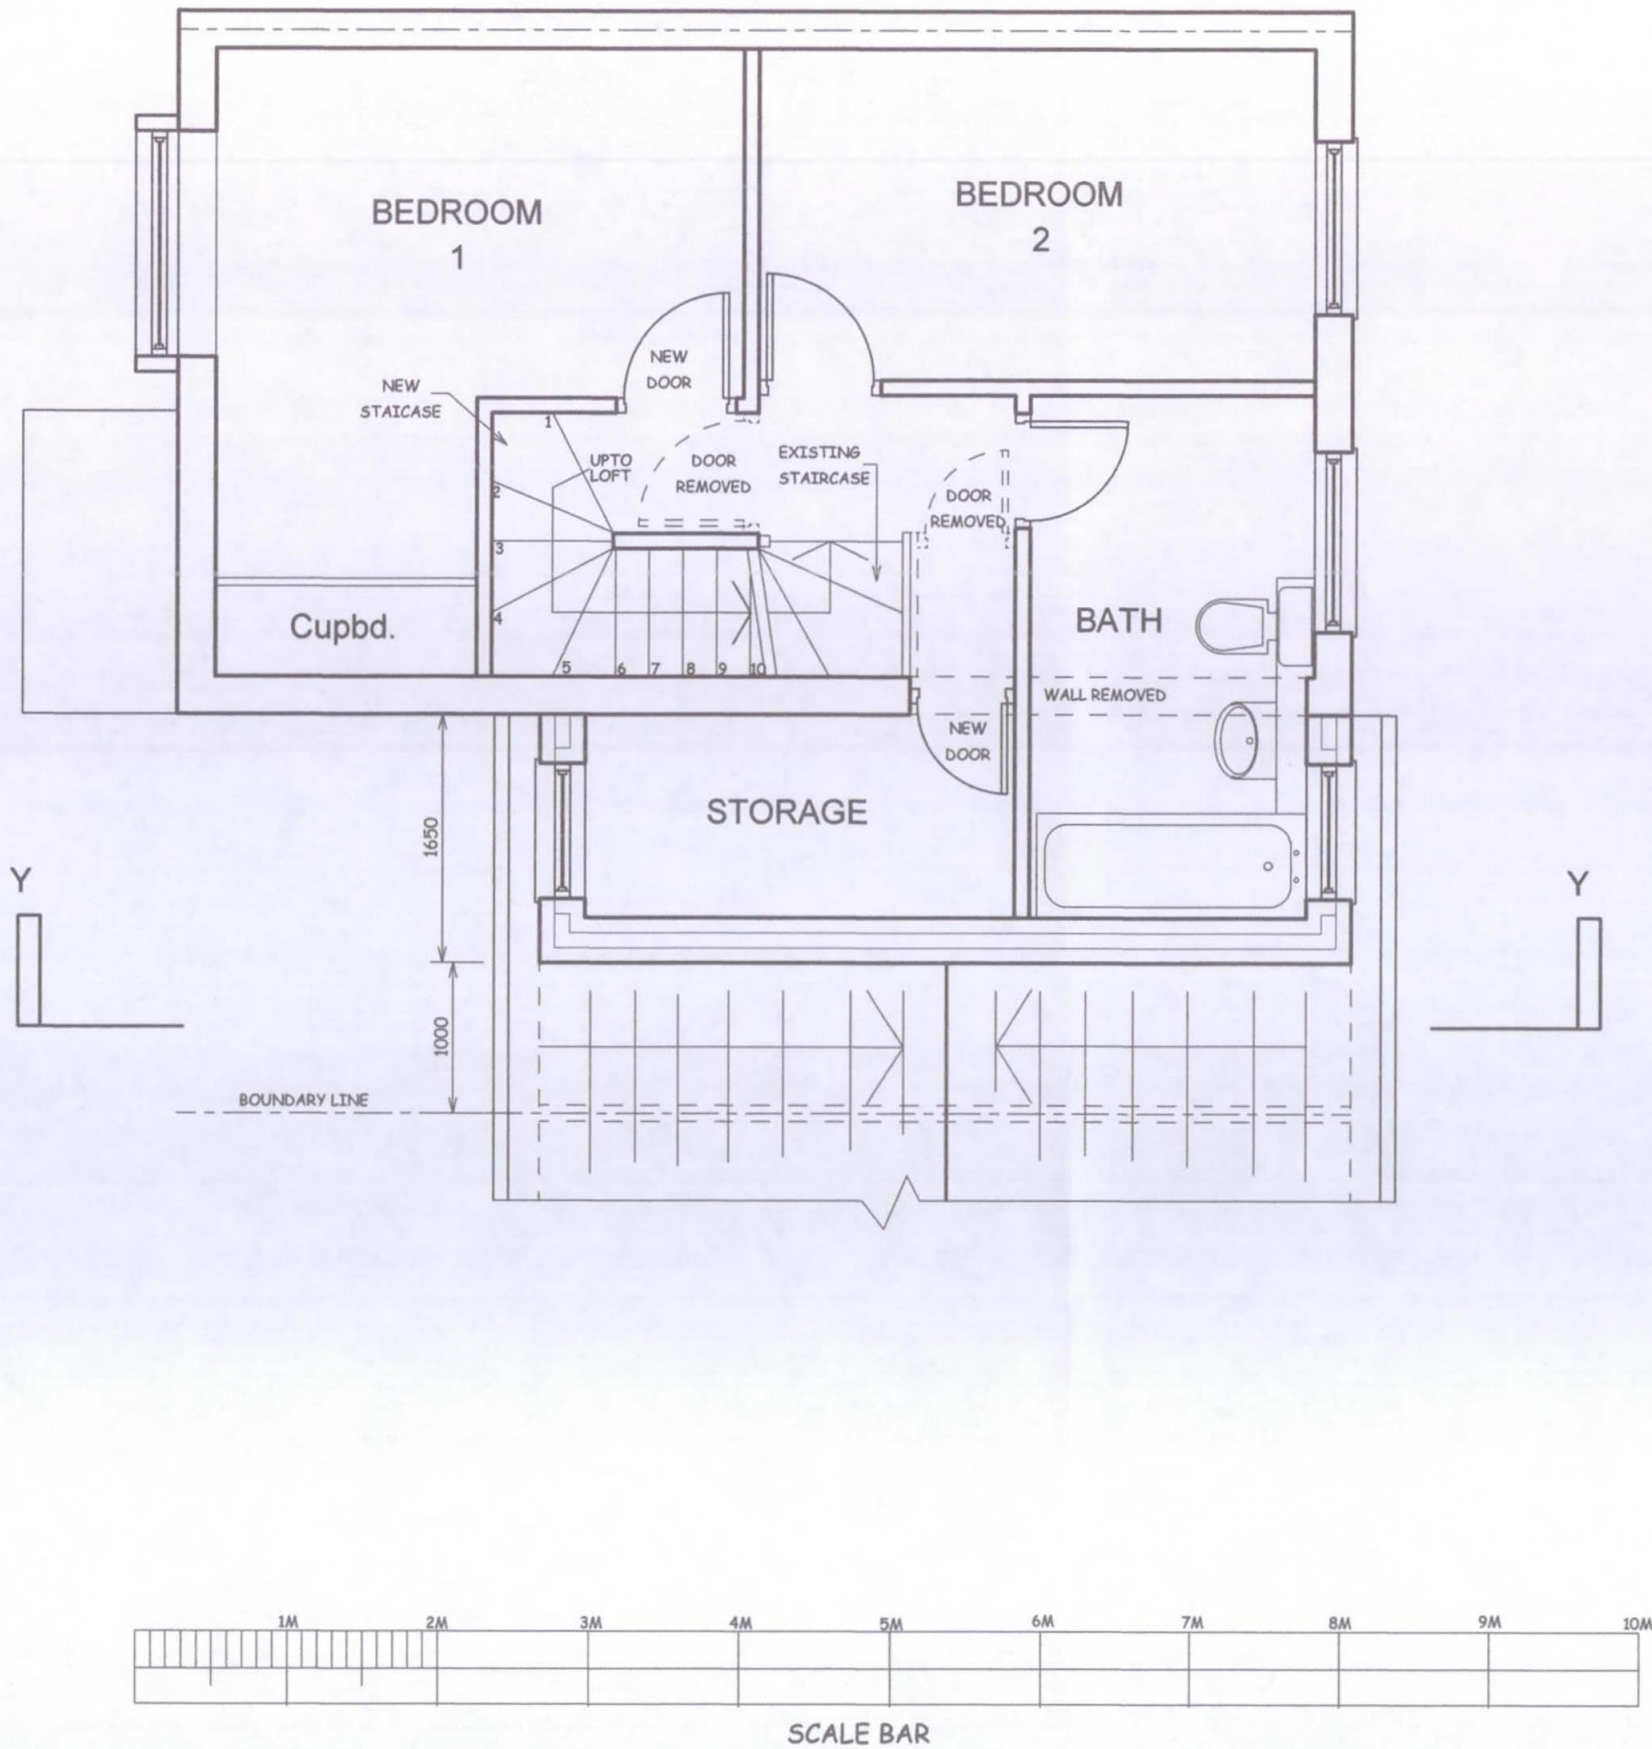

NOTES:
ALL DIMENSIONS MUST BE CHECKED ON SITE AND
NOT SCALED FROM THIS DRAWING

A

REV.	DATE	DESCRIPTION
------	------	-------------

COPYRIGHT

R.P.ARCHITECTURAL SERVICES
39A,NORWICH ROAD
NORTHWOOD
MIDDLESEX
HA6 1ND

Tel:07753 659794

CLIENT:

JOB TITLE:

4 WESTLAKE CLOSE
HAYES
UB4 9RT

DRAWING TITLE

PROPOSED FIRST FLOOR

SCALE: 1:50

DATE:FEB/2020	DRAWN: RPA
---------------	------------

DRAWING. NO.	REV.
RPA/4/WLC/103	