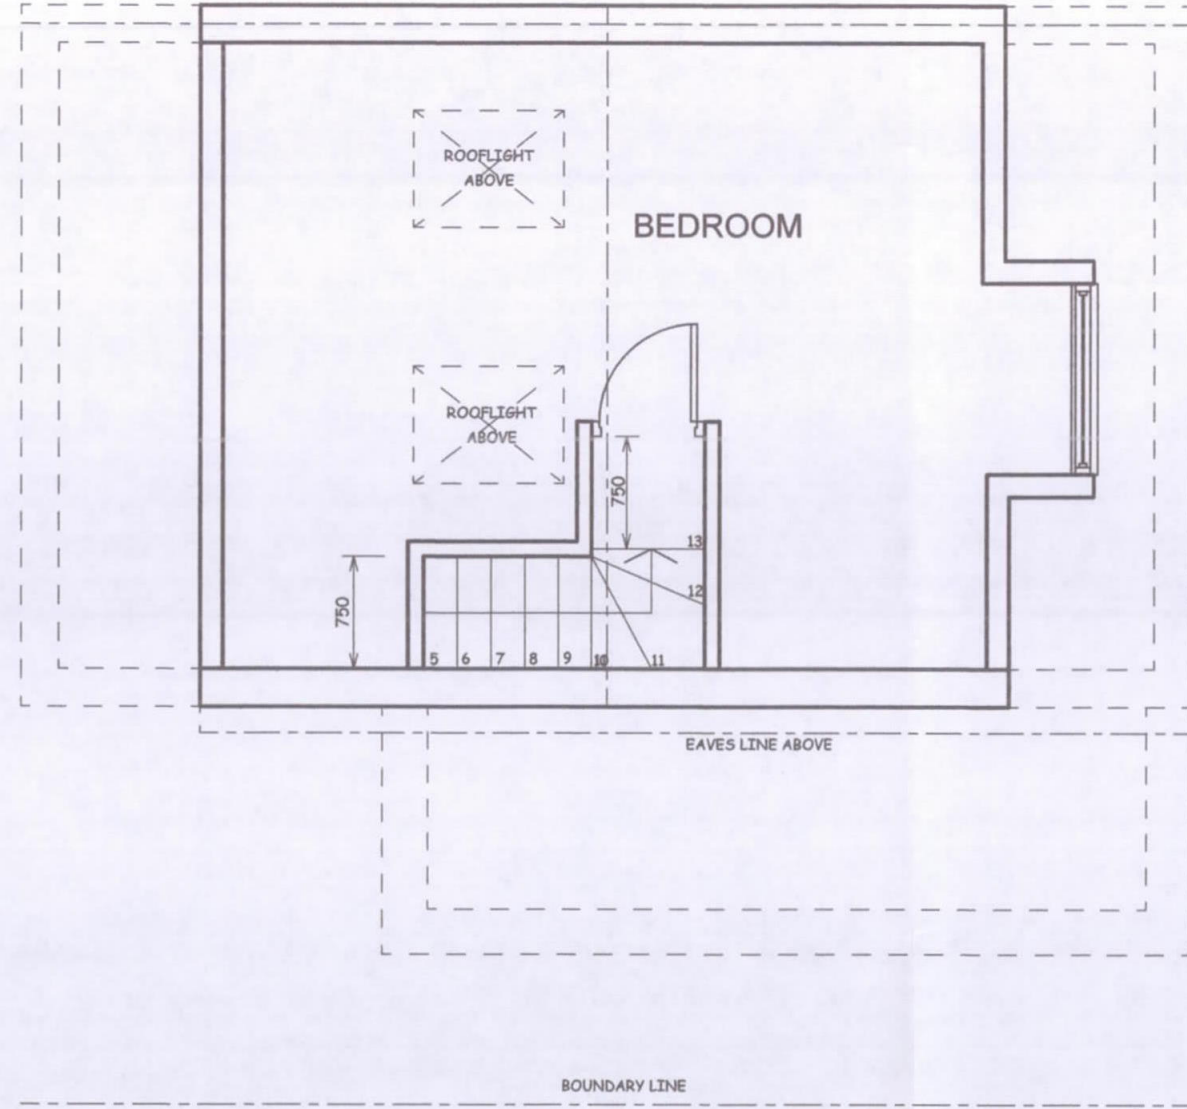


NOTES:
ALL DIMENSIONS MUST BE CHECKED ON SITE AND
NOT SCALED FROM THIS DRAWING

A		
REV.	DATE	DESCRIPTION

COPYRIGHT

R.P.ARCHITECTURAL SERVICES
39A,NORWICH ROAD
NORTHWOOD
MIDDLESEX
HA6 1ND

Tel:07753 659794

CLIENT:

JOB TITLE:

4 WESTLAKE CLOSE
HAYES
UB4 9RT

DRAWING TITLE

PROPOSED LOFT LEVEL FLOOR

SCALE: 1:50

DATE:FEB/2020	DRAWN: RPA
---------------	------------

DRAWING. NO. RPA/4/WLC/104	REV.
--------------------------------------	------