

NOTES :
ALL DIMENSIONS MUST BE CHECKED ON SITE AND
NOT SCALED FROM THIS DRAWING

A	DATE	REVISION

COPYRIGHT:

R.P.ARCHITECTURAL SERVICES
39A NORWICH ROAD
NORTHWOOD
MIDDLESEX
HA6 1ND

Tel: 07753 659794

CLIENT:

JOB TITLE:

4 WESTLAKE CLOSE
HAYES
UB4 9RT


DRAWING TITLE:

PROPOSED ELEVATIONS


SCALE : 1:100

DATE:MAR/2020 DRAWN: RPA


DRG. NO. RPA/4/WLC/106	REV.
---------------------------	------

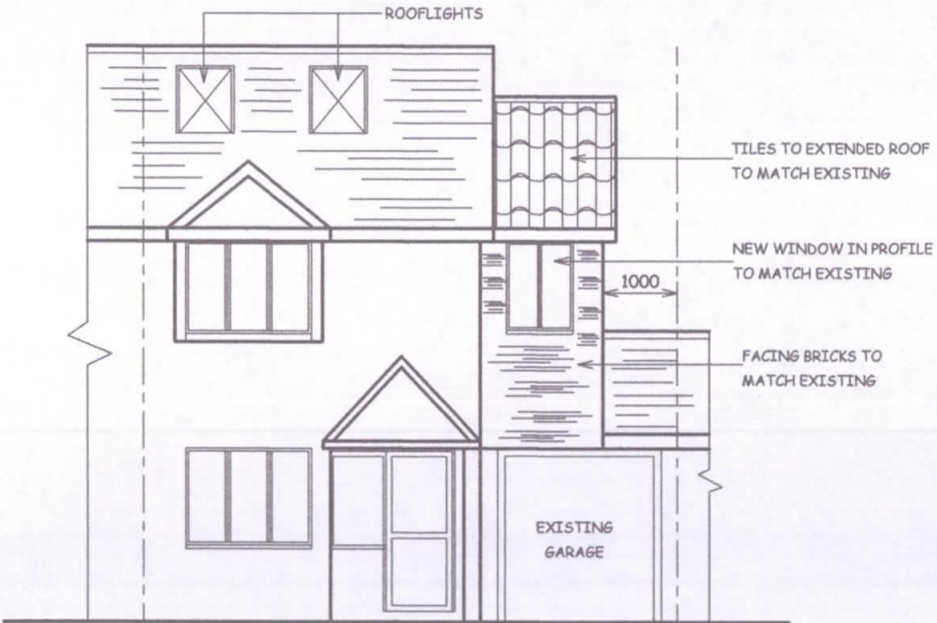


PROPOSED FRONT

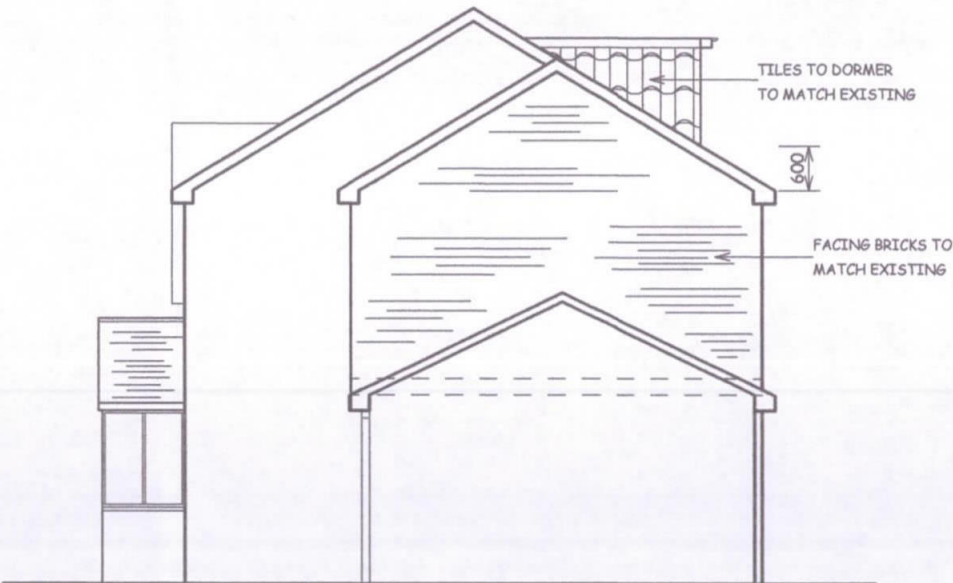


PROPOSED SIDE ELEVATION Y-Y

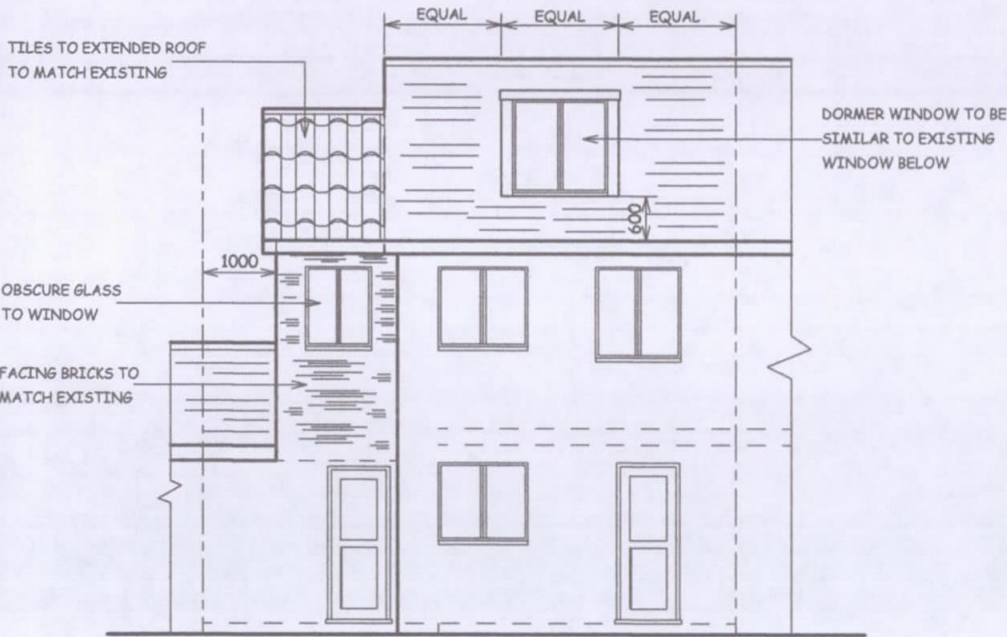

PROPOSED REAR

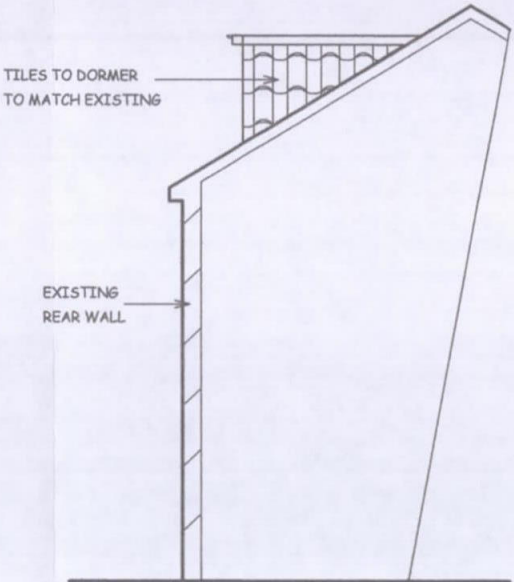

PROPOSED OPPOSITE SIDE ELEVATION

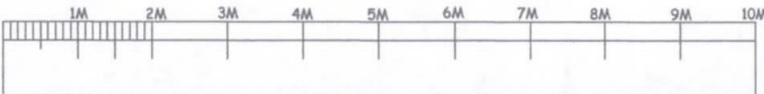

SCALE BAR